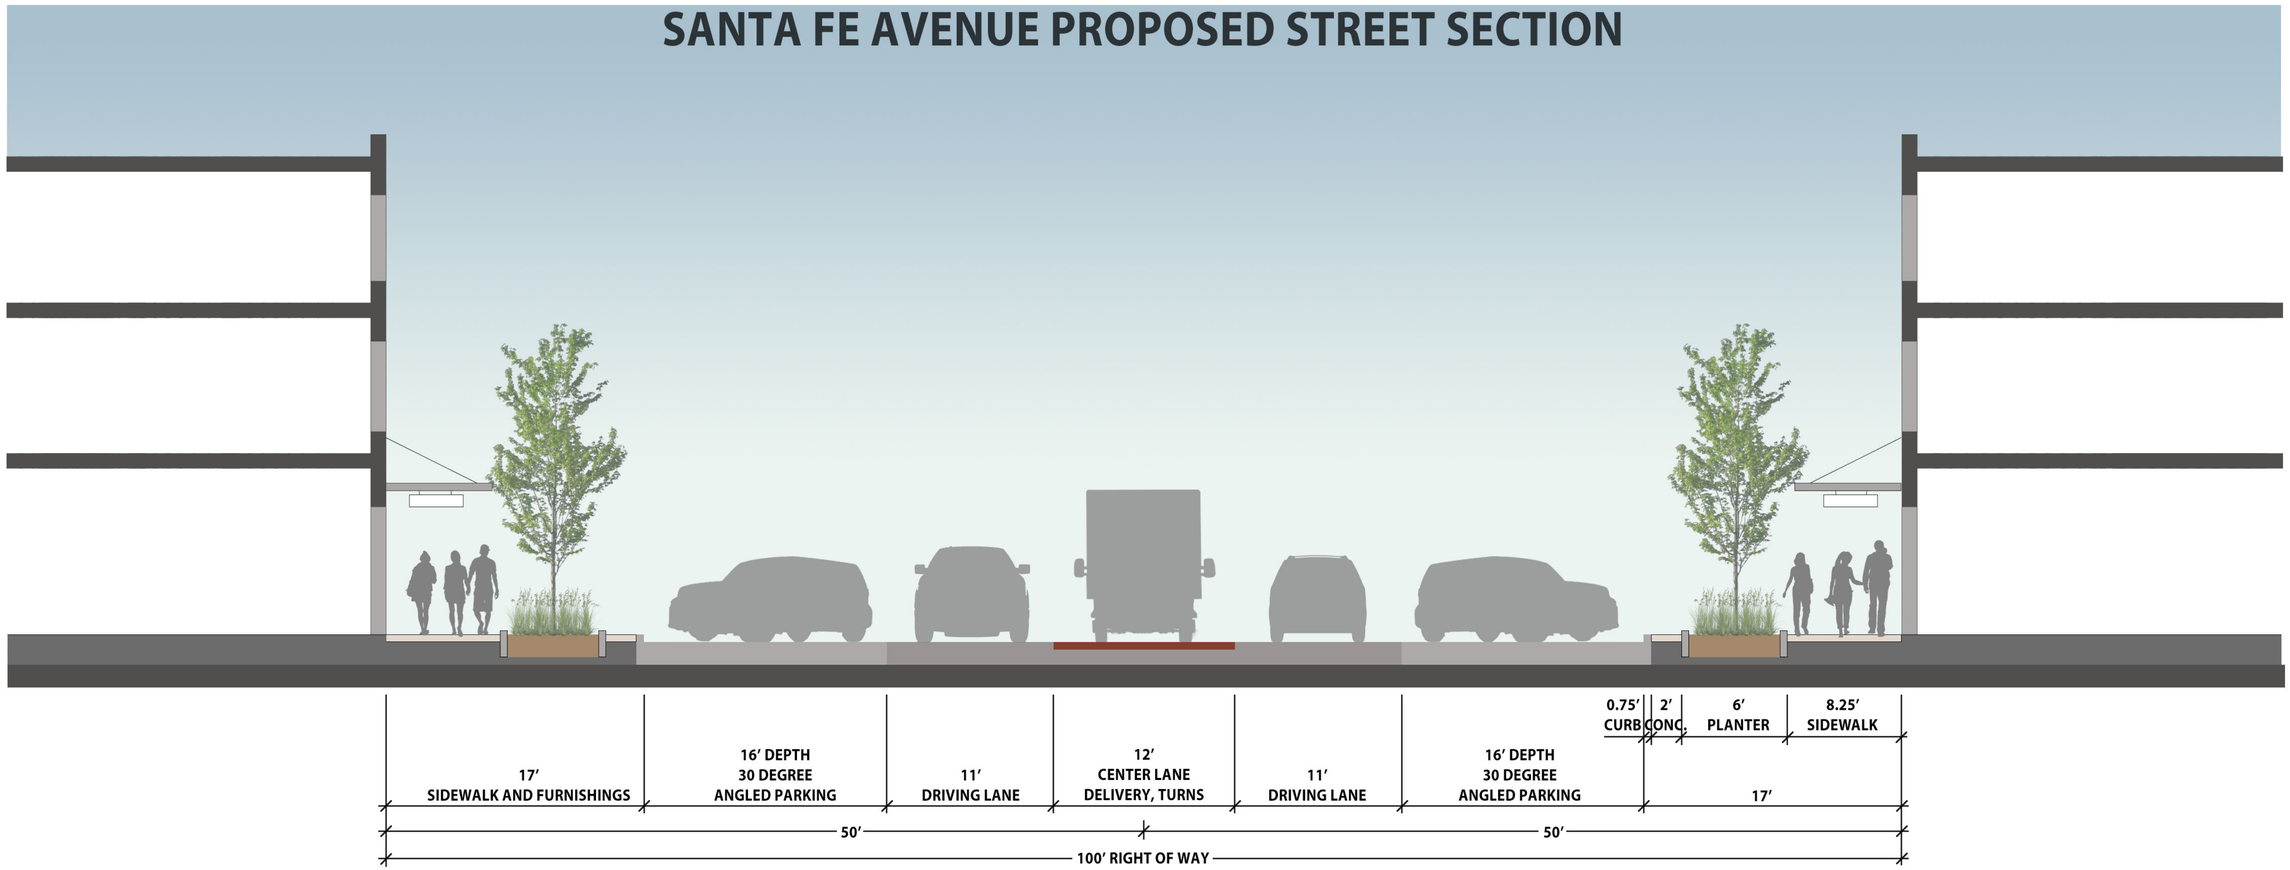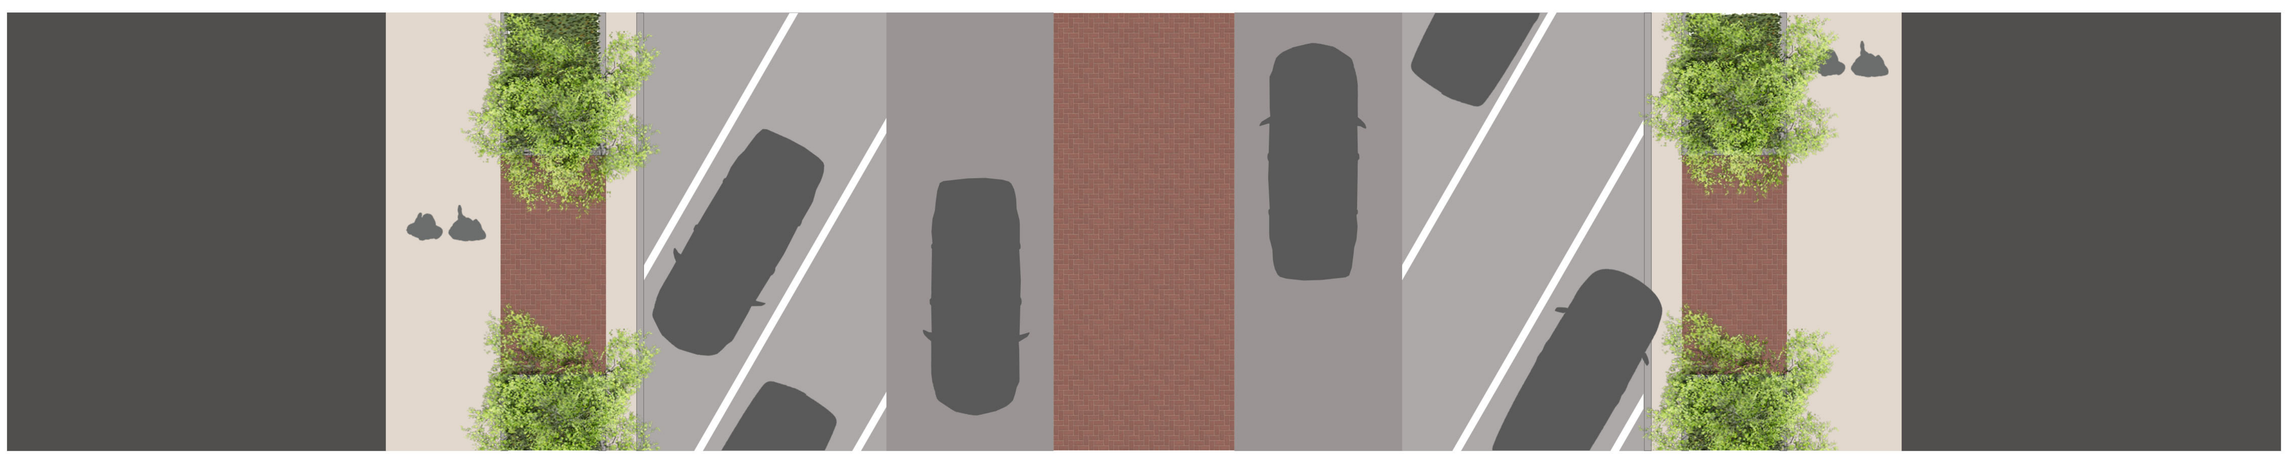SANTA FE AVENUE PROPOSED STREET SECTION