Final Development Plan

TRACT 8 – CENTENNIAL COMMERCE CENTER P.D.D. HOME CABLE, INC.

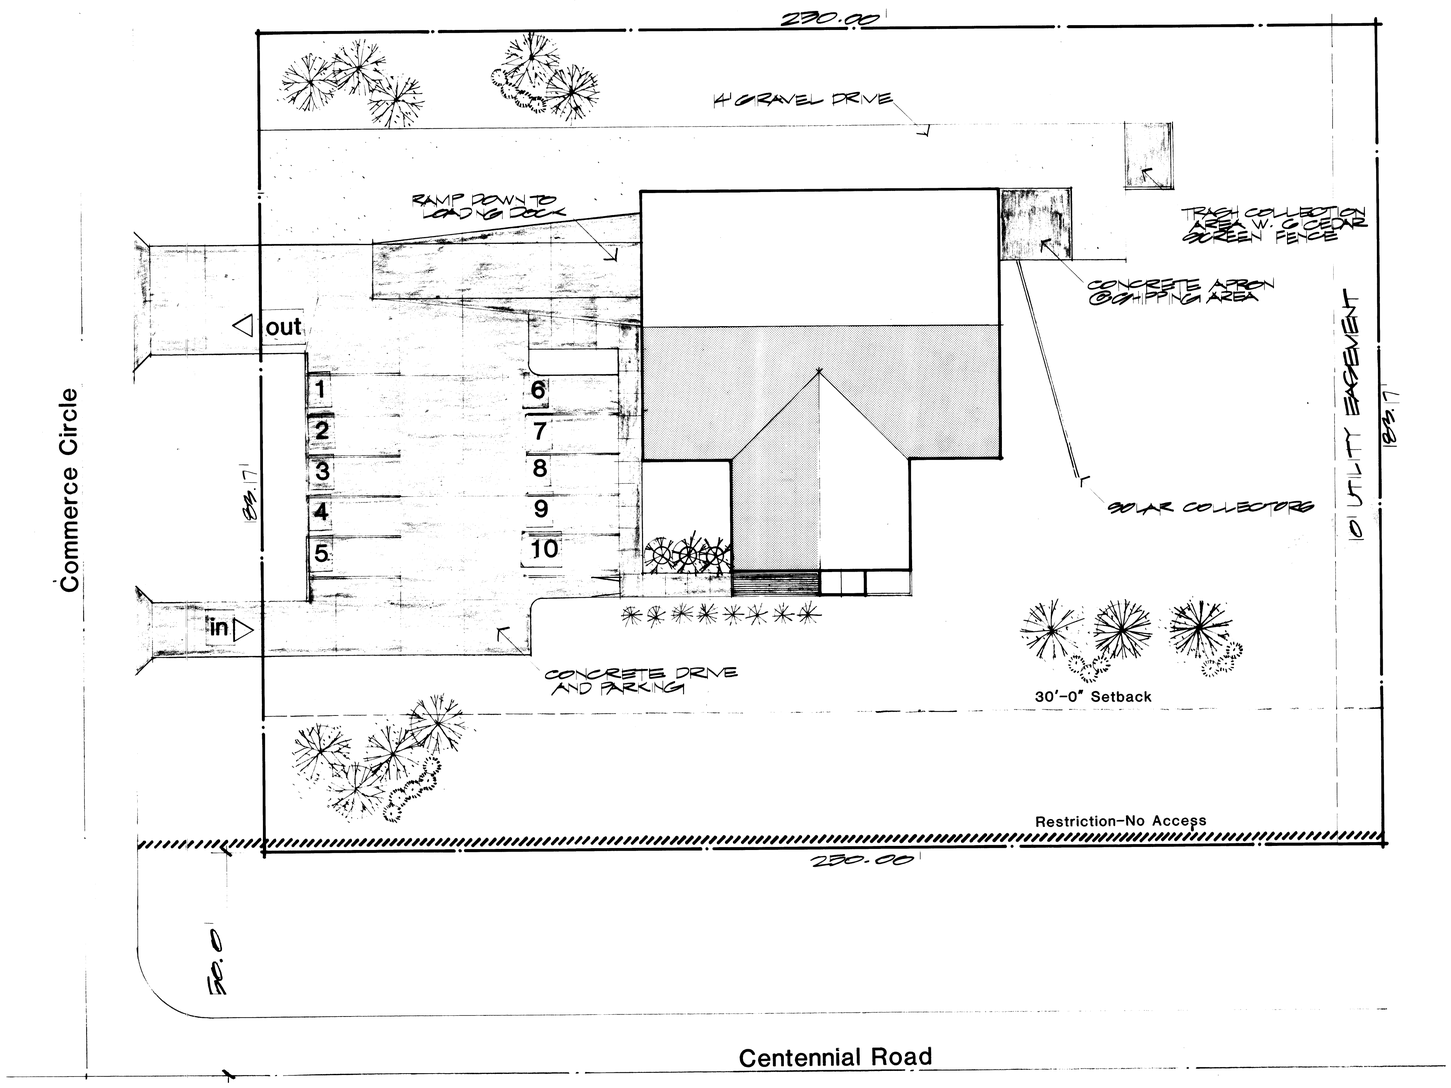

North SCALE: 1/16" = 1'-0"

Description

TRACT 8, BLOCK 24, SCHILLING SUBDIVISION TO THE CITY OF SALINA, KS.

Use

ALL USES PERMITTED UNDER "I-1" ZONING

Building Coverage

ALLOWABLE: 16,027 SF
ACTUAL: 5800 SF

Gross Site Area

45,792 SF

Signs

TYPES AND SIZES PERMITTED UNDER "I-1" ZONING

Landscaping

SHALL CONFORM TO PRELIMINARY DEVELOPMENT PLAN, SPECIFICALLY CONSISTING OF A COMBINATION OF VARIOUS SHADE TREES (MINIMUM 2" CALIPER) ORNAMENTALS LARGE AND MEDIUM SHRUBS

APPROVED
SALINA CITY PLANNING COMMISSION
DATE January 18, 1984
SIGNATURE K. Kawley

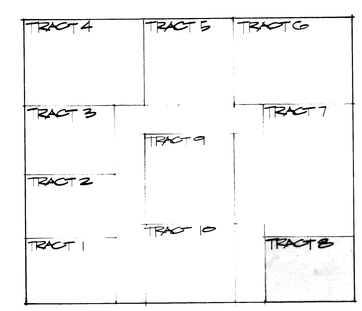

Key Map Centennial Commerce Circle

DESIGN ASSOCIATES, P.A.
ARCHITECTS
2141 CENTENNIAL ROAD
SALINA, KANSAS 67401

12D