DEPOT ADDITION
TO
SALINA, KANSAS
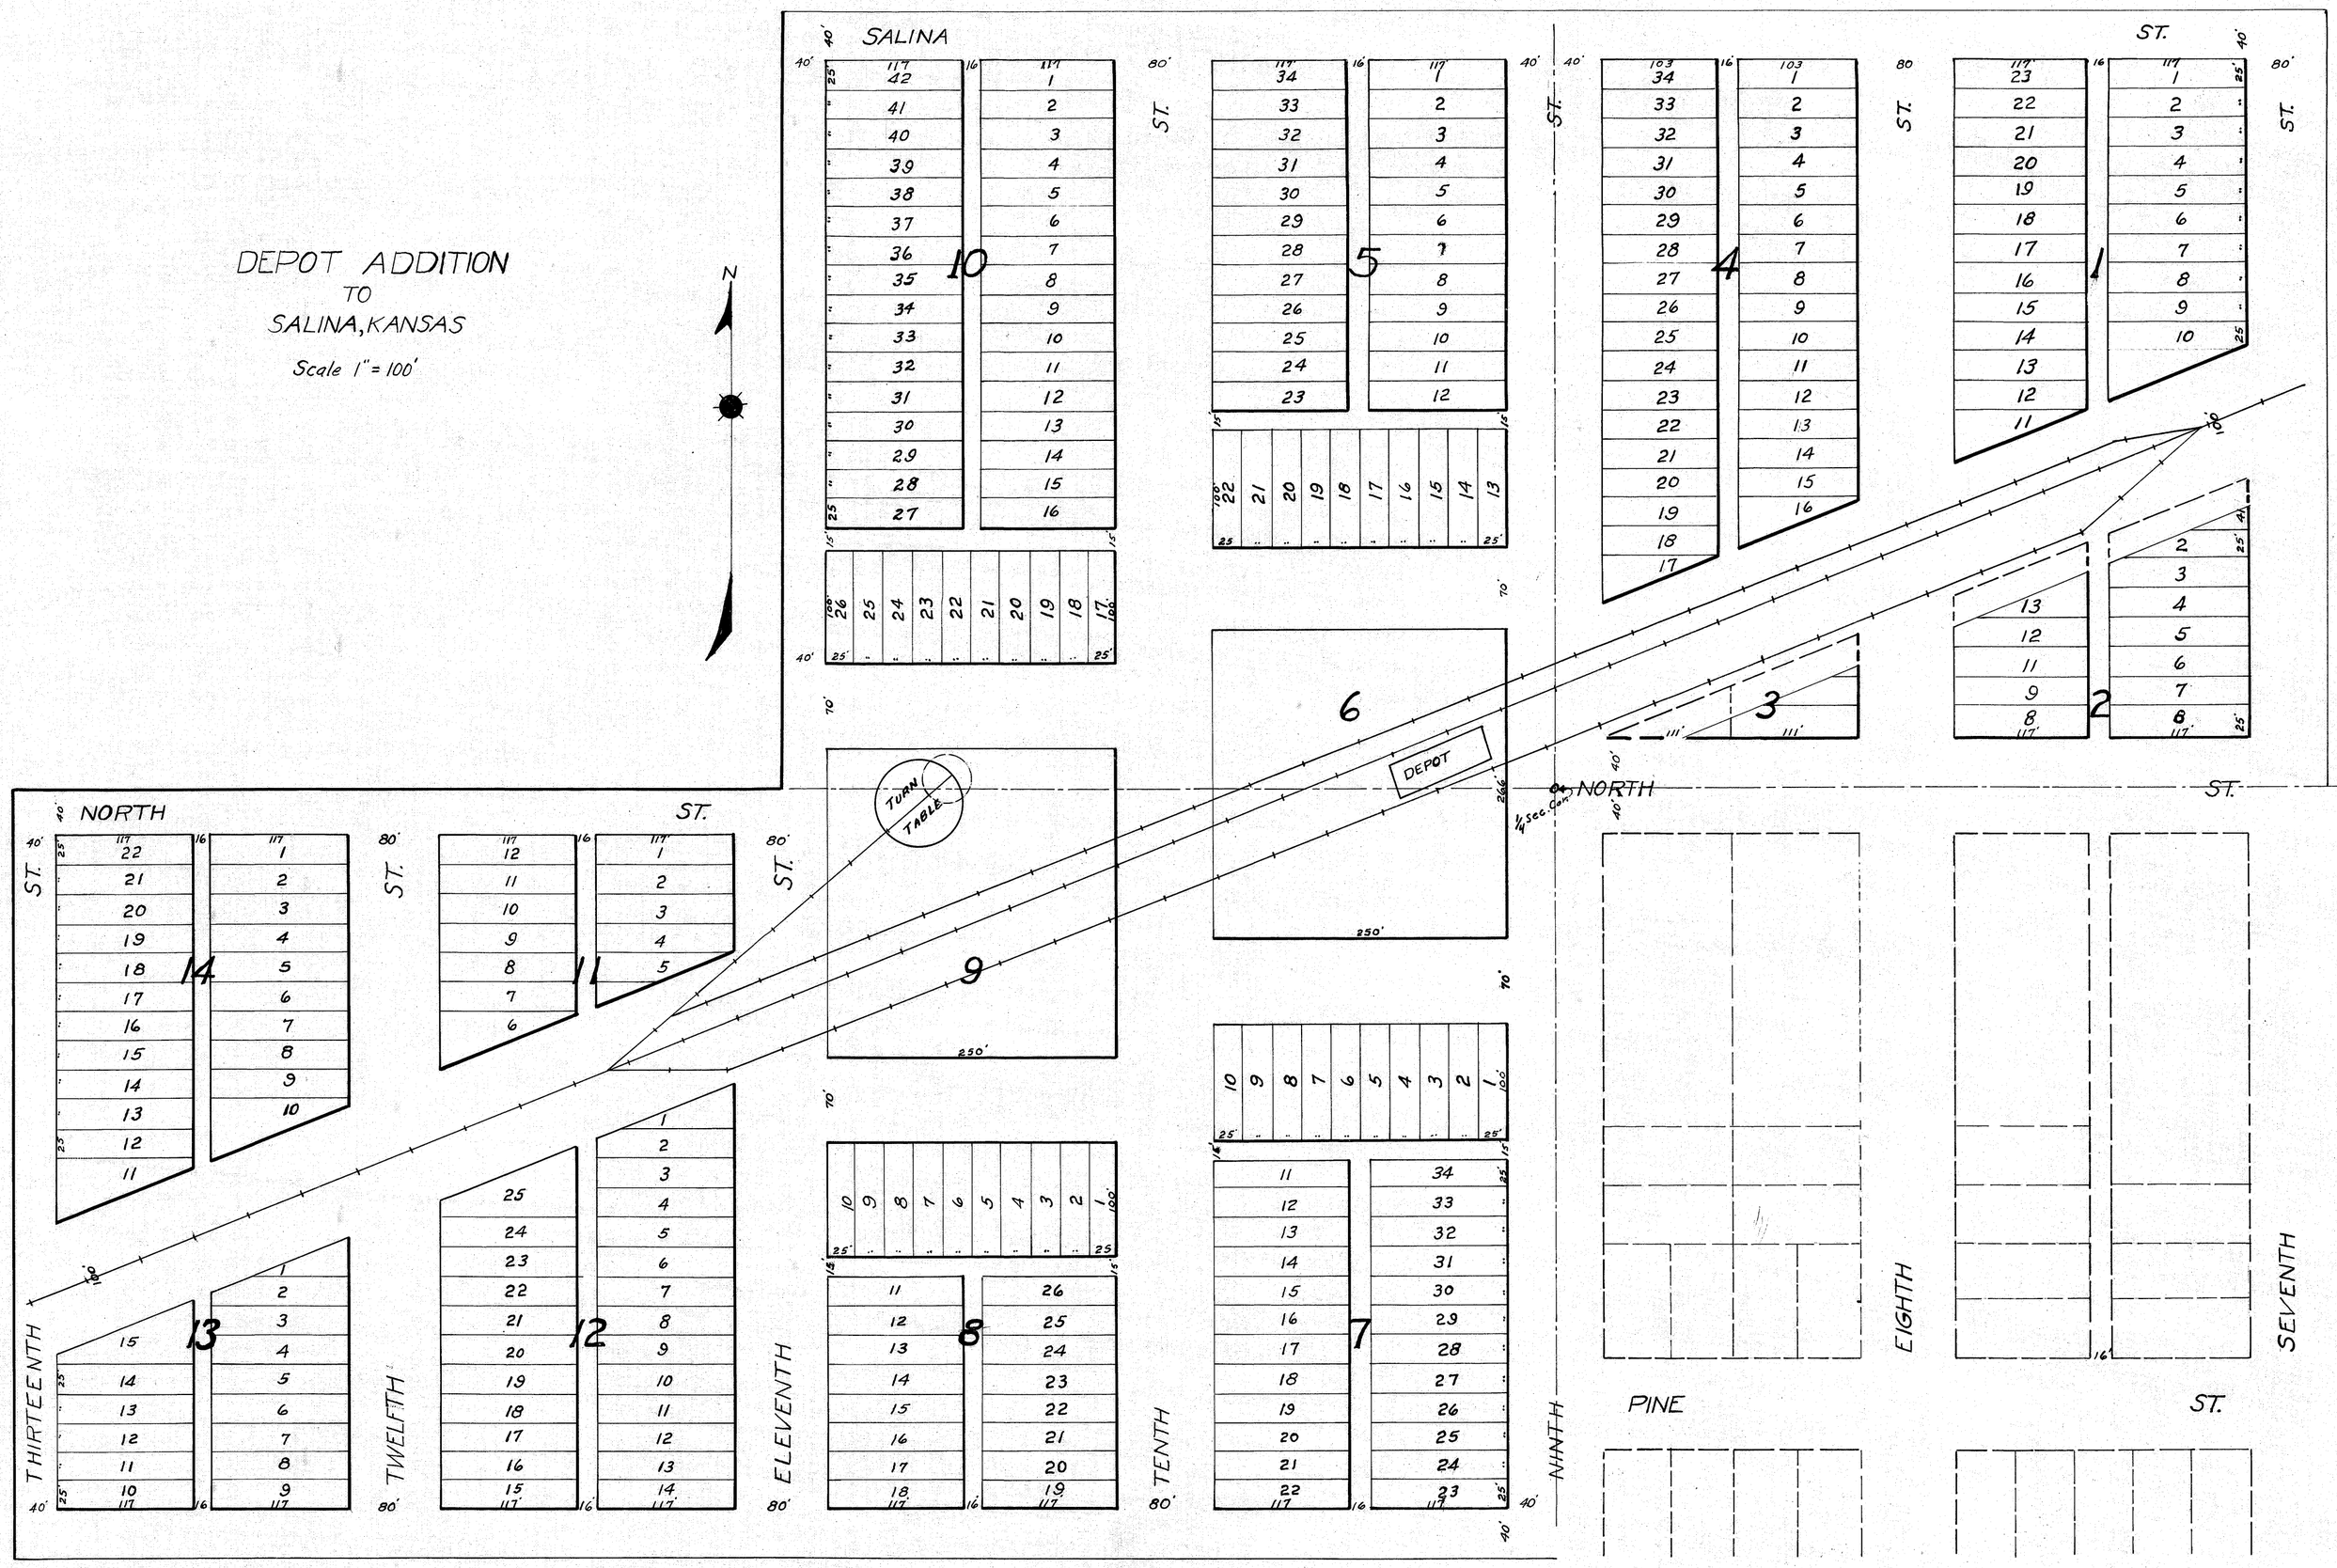
Scale 1" = 100'