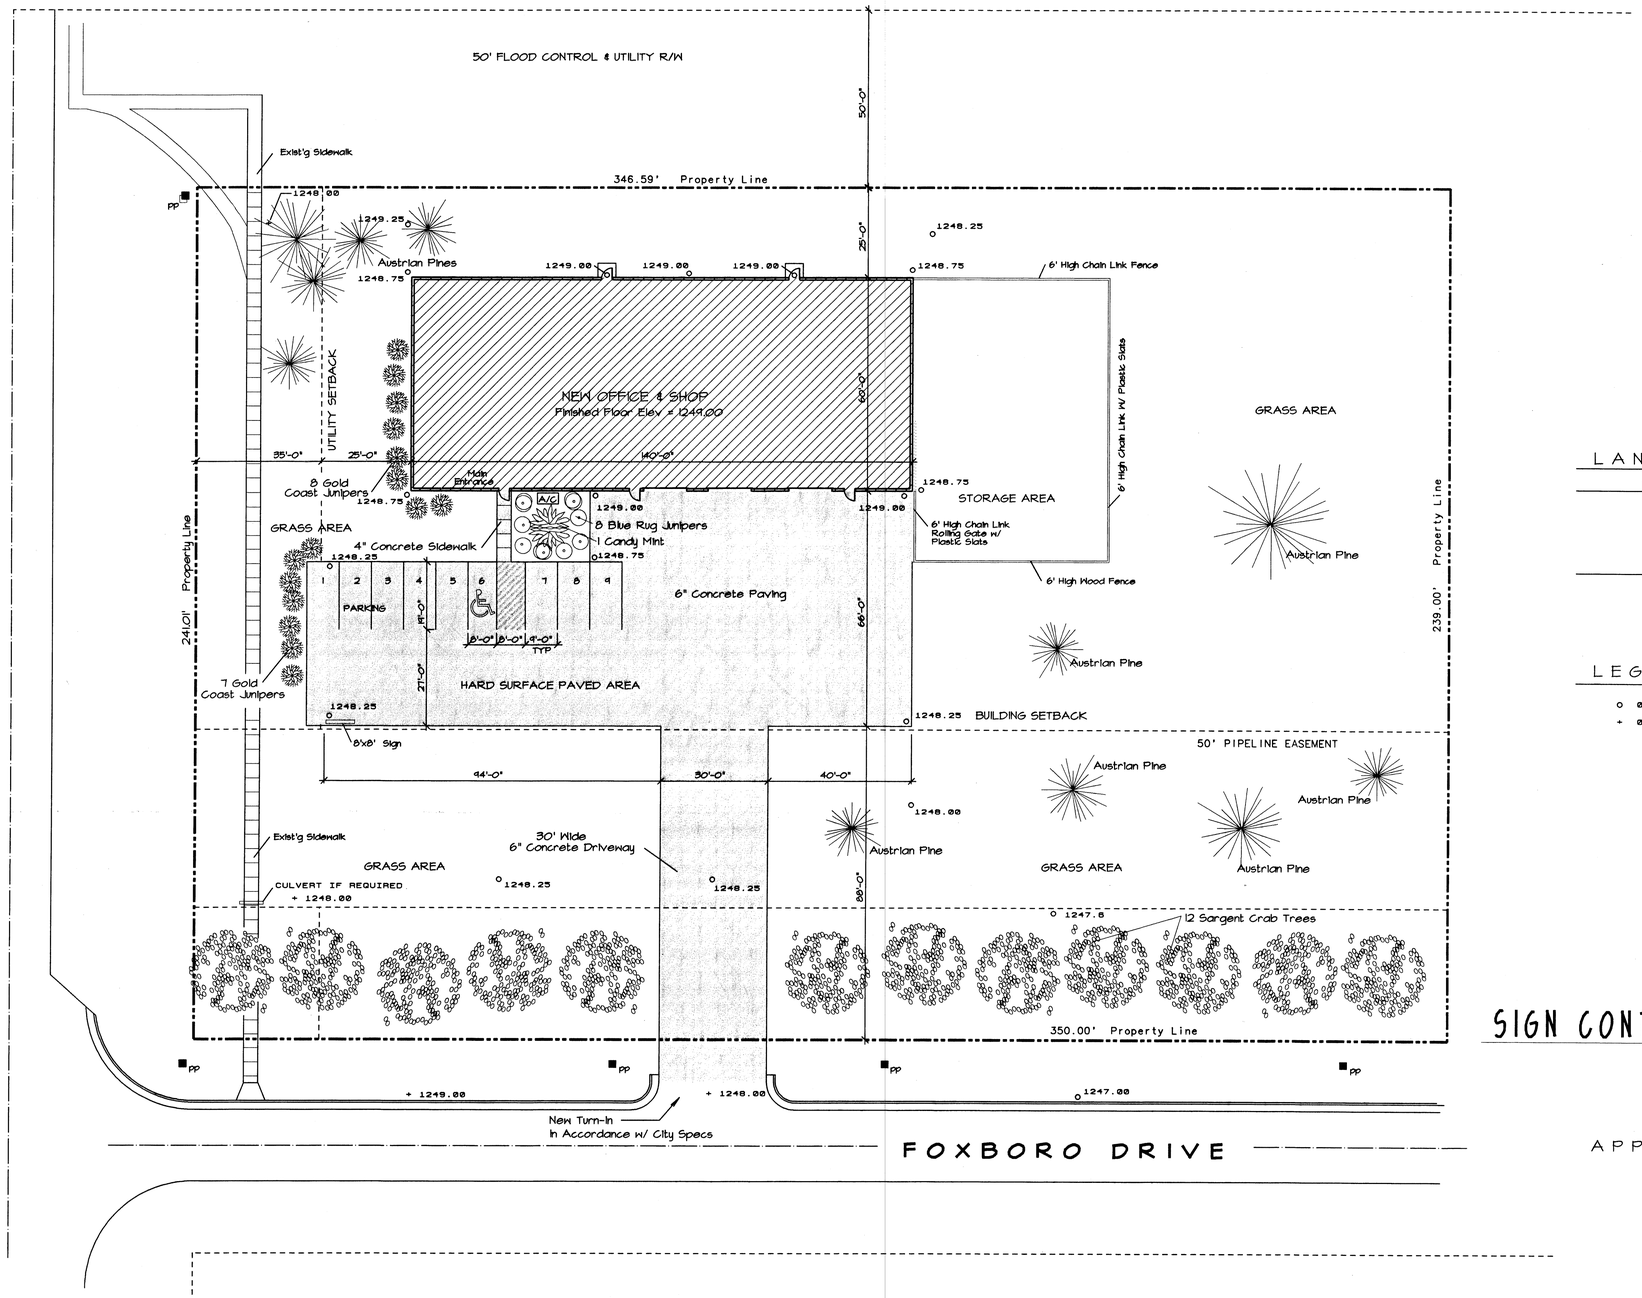

LANDSCAPING SCHEDULE

NO	COMMON NAME	SCIENTIFIC NAME	HEIGHT
11	AUSTRIAN PINE	PINUS NIGRA	25' - 30'
12	SARGENT CRAB	MALUS SARGENTI	8' - 10'
15	GOLD COAST JUNIPER	JUNIPERUS CHINENSIS	36"
8	BLUE RUG JUNIPER	JUNIPERUS CHINENSIS	6" - 8"
1	CANDY MINT	MALUS CANTY MINT	5'

LEGEND

o 0000.00 PROPOSED GRADE

+ 0000.00 EXISTING GRADE

SIGN CONTRACTOR'S OFFICE & SHOP

APPLICATION

FOR FINAL PLANNED DEVELOPMENT DISTRICT (PDD BY MERL SELLERS)

LEGAL DESCRIPTION

SOUTH 350' OF LOT ONE (1), BLOCK TWO (2), WHEATRIDGE ADDITION, CITY OF SALINA, KS

ZONING PPD (C-5)

ADDRESS 1500 W SCHILLING ROAD SALINA, KANSAS

APPROVED
SALINA CITY PLANNING COMMISSION
DATE February 19, 1997
SIGNATURE SEC

SITE PLAN

Scale 1" = 20'-0"

REVISIONS	BY
6 - 3 - 97	bc

LUMINOUS NEON

1500 WEST SCHILLING ROAD SALINA, KANSAS

ENGINEERING CONSULTANTS, P.A.
514 WEST FIRST STREET HUTCHINSON, KS 67501

bradley design
527 N. MAIN STREET Hutchinson, Kansas 67501

DRAWN	bc
CHECKED	DRP
DATE	MARCH 1997
SCALE	1" = 20'-0"
JOB NO.	97-057

A1

OF SHEETS

97-057

1060