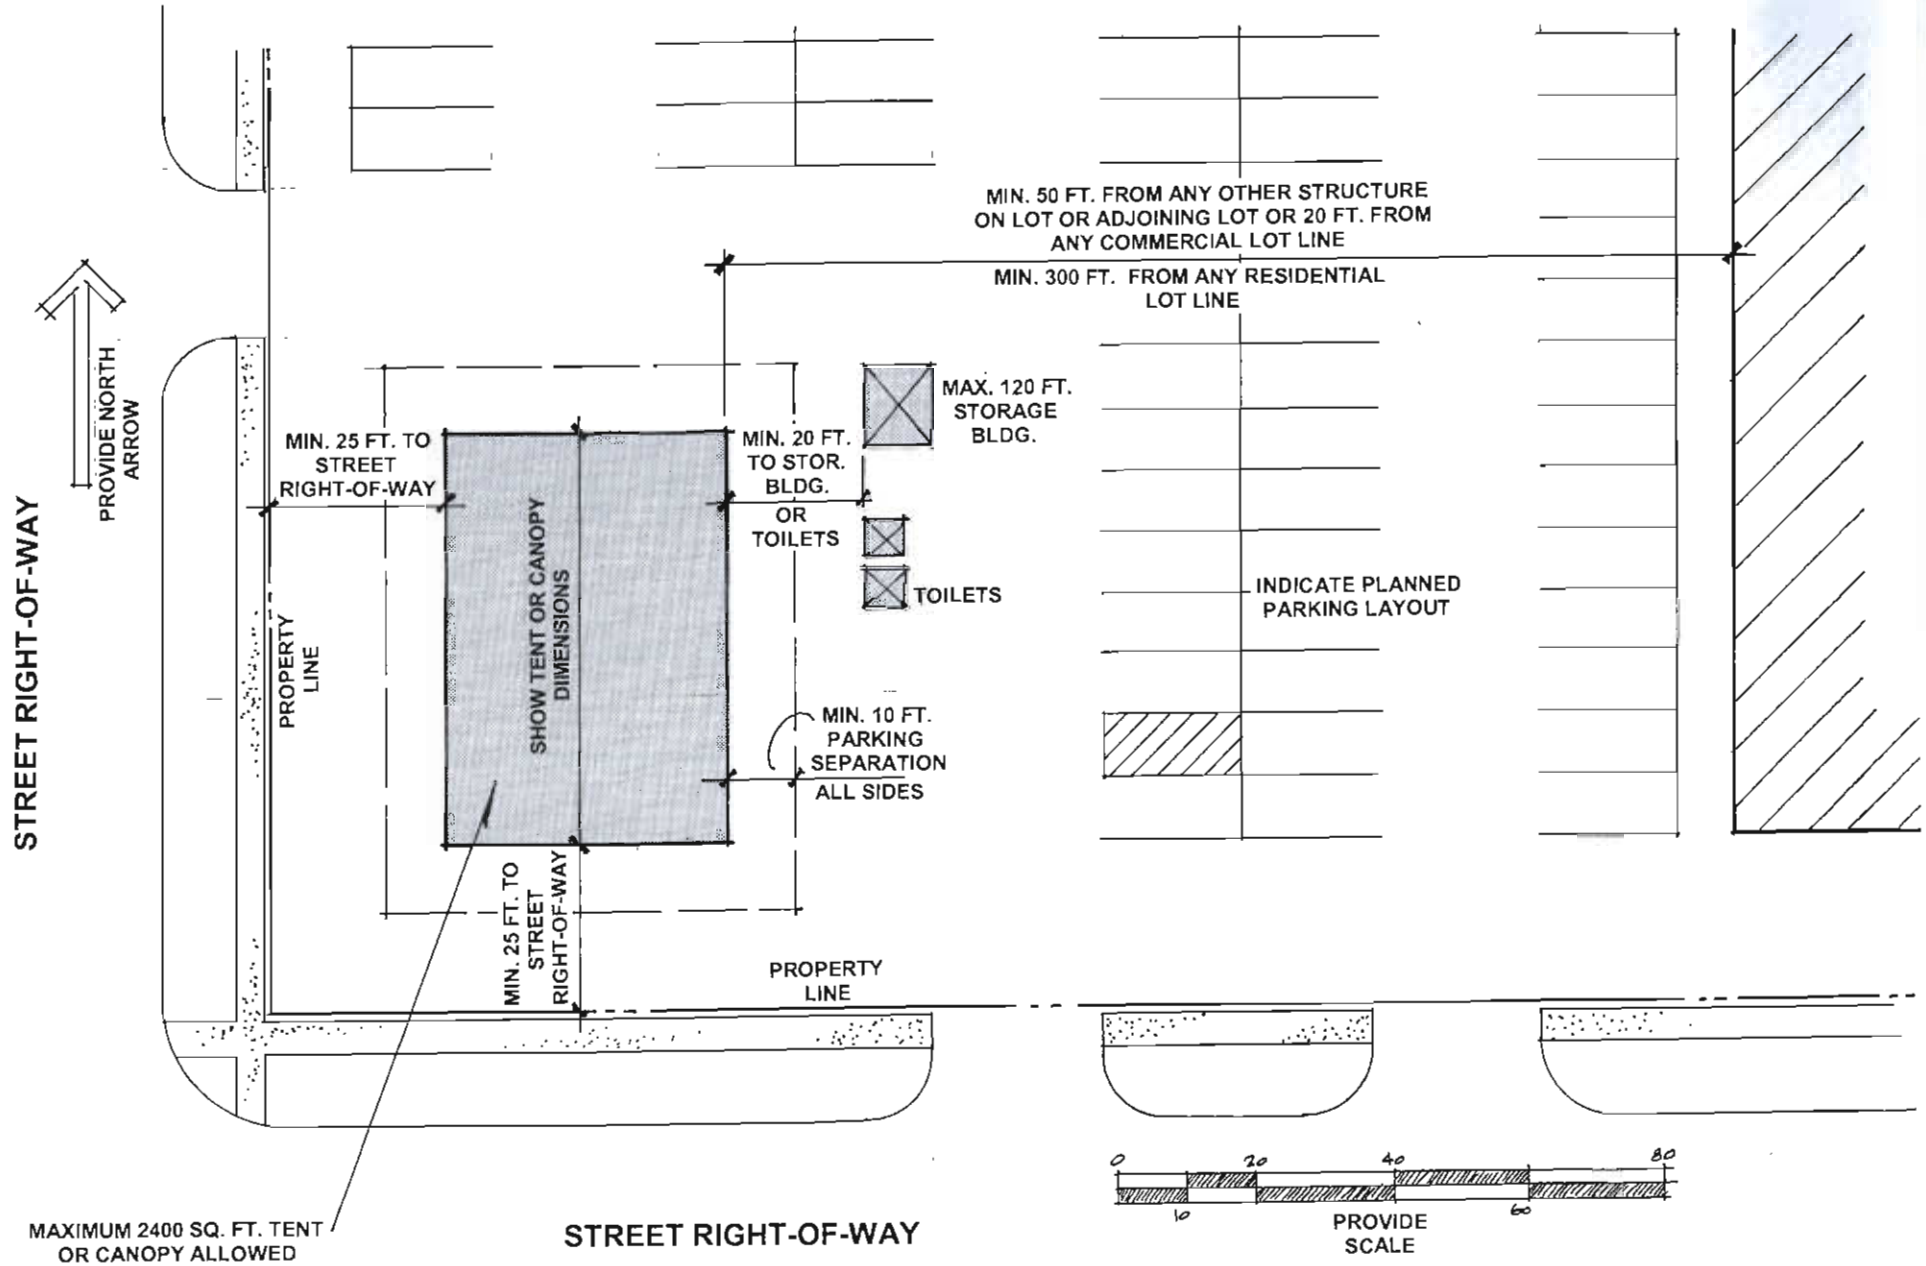

CONSUMER FIREWORKS FACILITY SAMPLE SITE PLAN