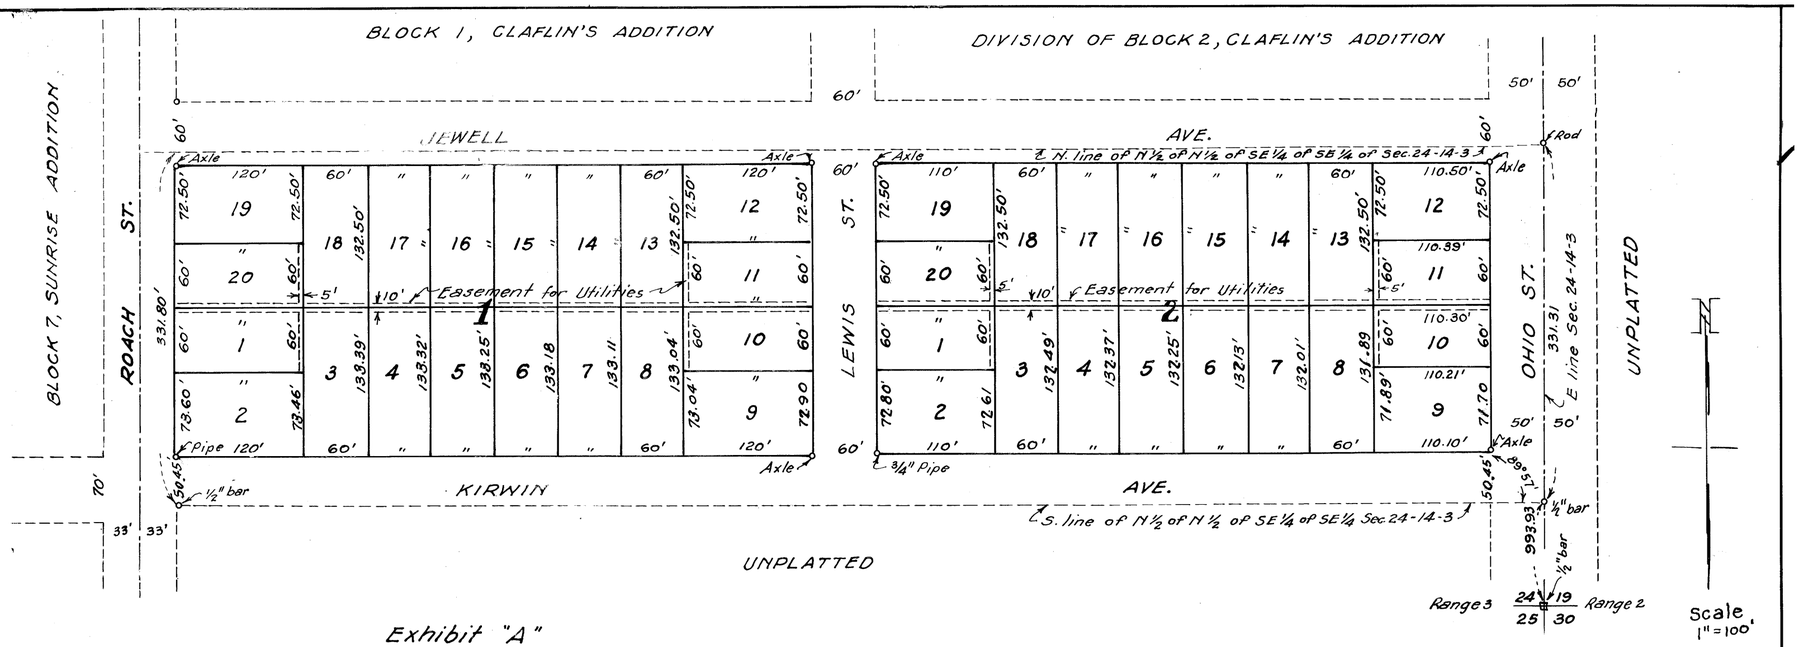

Exhibit "A"

BAILEY HEIGHTS ADDITION IN THE N½ OF N½ OF SE¼ OF SE¼ SEC. 24, T 14 S, R 3 E, CITY OF SALINA, SALINE COUNTY, KANSAS.

It is hereby certified that the foregoing plat of the BAILEY HEIGHTS ADDITION, City of Salina, Saline County, Kansas is true and correct and that the various measurements portrayed are true and correct.

Dated this 2nd day of June 1954

H. C. Harper
Engineer

By order of the Planning and Zoning Commission of the City of Salina, Kansas the foregoing plat of BAILEY HEIGHTS ADDITION, City of Salina, Saline County, Kansas is hereby approved.

Dated this 22nd day of June 1954

James McKim
Chairman of Commission

Attest: Tom Lillard Jr.
Secretary

By order of the Board of Commissioners of the City of Salina, Kansas, the foregoing plat of BAILEY HEIGHTS ADDITION, City of Salina, Saline County, Kansas is hereby approved.

Dated this 22nd day of June 1954

Attest: H. E. Peterson
City Clerk

City Attorney

E. P. Wenger
Chairman of the Board of Commissioners