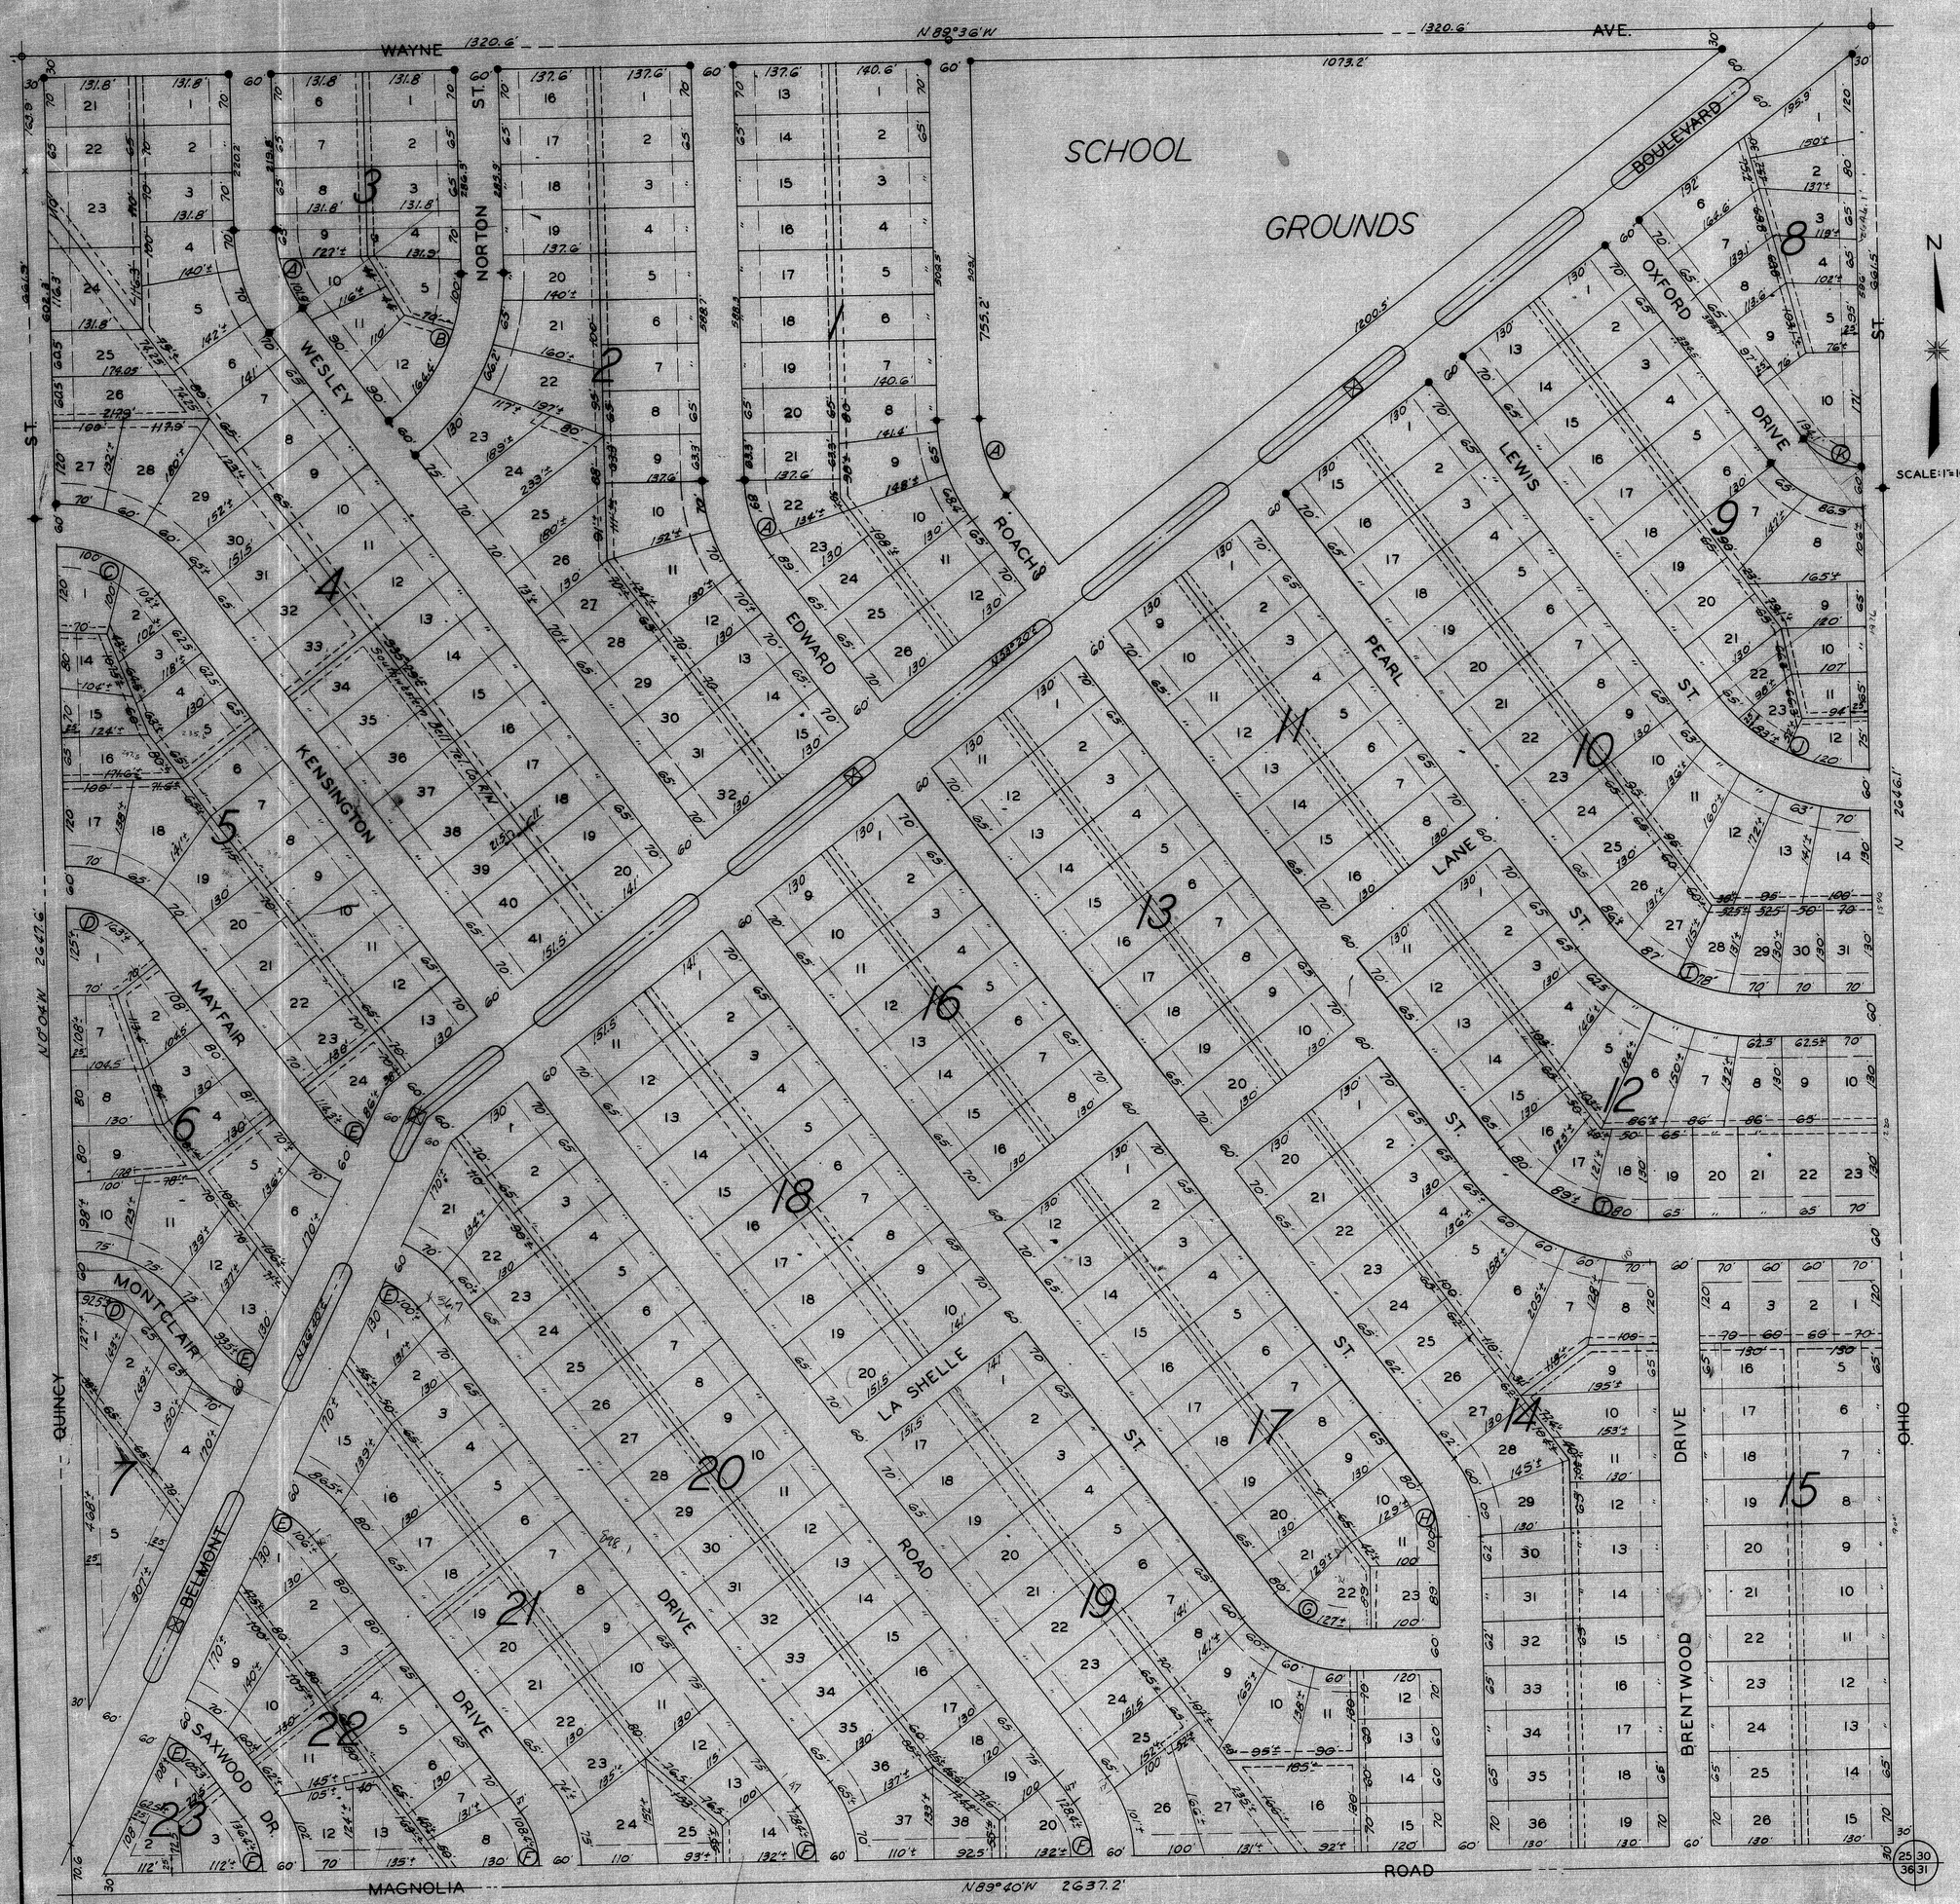

BELMONT ADDITION

TO THE CITY OF SALINA, SALINE COUNTY, KANSAS

DESCRIPTION:

THE SOUTHEAST QUARTER (SE 1/4) OF SECTION TWENTY-FIVE (25), TOWNSHIP 14 SOUTH, RANGE 3 WEST OF THE SIXTH PRINCIPAL MERIDIAN.

I HEREBY CERTIFY THAT THE EXTERIOR BOUNDARY AND THE INTERIOR NORTH 1/4 OF THIS PLAT OF BELMONT ADDITION TO THE CITY OF SALINA, SALINE COUNTY, KANSAS ARE, TO THE BEST OF MY KNOWLEDGE AND BELIEF, TRUE AND CORRECT. ALL OTHER LOT AND BLOCK DIMENSIONS WERE SCALED AND ARE ONLY APPROXIMATE.

DATED THIS 13th DAY OF April 1958

L. Dean Strong
CIVIL ENGINEER

L. DEAN STRONG LICENSED 2189 KANSAS PROFESSIONAL ENGINEER

BY ORDER OF THE PLANNING AND ZONING COMMISSION OF THE CITY OF SALINA, KANSAS, THIS PLAT OF BELMONT ADDITION IS HEREBY APPROVED.

DATED THIS 6th DAY OF May 1958.

James McKim
CHAIRMAN

ATTEST: S. O. Bengtson
SECRETARY

BY ORDER OF THE BOARD OF COMMISSIONERS OF THE CITY OF SALINA, KANSAS, THIS PLAT OF BELMONT ADDITION IS HEREBY APPROVED.

DATED THIS 6th DAY OF May 1958.

H. Jaeger
CHAIRMAN

ATTEST: H. E. Peterson
CITY CLERK

Rudolph Berts
CITY ATTORNEY

BY ORDER OF THE SALINE COUNTY PLANNING AND ZONING BOARD, SALINE COUNTY KANSAS, THIS PLAT OF BELMONT ADDITION IS HEREBY APPROVED.

DATED THIS ____ DAY OF ____ 1958.

CHAIRMAN

ATTEST:
SECRETARY

BY ORDER OF THE BOARD OF COMMISSIONERS OF SALINE COUNTY KANSAS THIS PLAT OF BELMONT ADDITION IS HEREBY APPROVED.

DATED THIS ____ DAY OF ____ 1958.

CHAIRMAN

ATTEST:
COUNTY CLERK

COUNTY ATTORNEY

LEGEND

○ POINT FOUND THIS SURVEY
● POINT SET THIS SURVEY

CURVE DATA (arc def.)

	△	D	R	L	T
Ⓐ	35°25'	30°	190.99	118.1	61.0
Ⓑ	54°35'	22°	260.44	248.1	134.4
Ⓒ	54°35'	32°30'	176.29	167.95	91.0
Ⓓ	54°35'	44°	130.22	124.1	67.2
Ⓔ	27°51'	44°	130.22	63.3	32.3
Ⓕ	35°49'	44°	130.22	81.4	42.1
Ⓖ	54°31'	44°	130.22	123.9	67.1
Ⓗ	35°29'	44°	130.22	80.6	41.7
Ⓘ	54°11'	22°	260.44	246.3	133.2
Ⓙ	54°31'	22°	260.44	247.8	134.2
Ⓚ	54°31'	57°20'	100.22	95.4	51.6

Note: All Utility Easements are 20 feet wide unless otherwise shown.
All Building Setbacks are 30 feet unless otherwise shown.

7