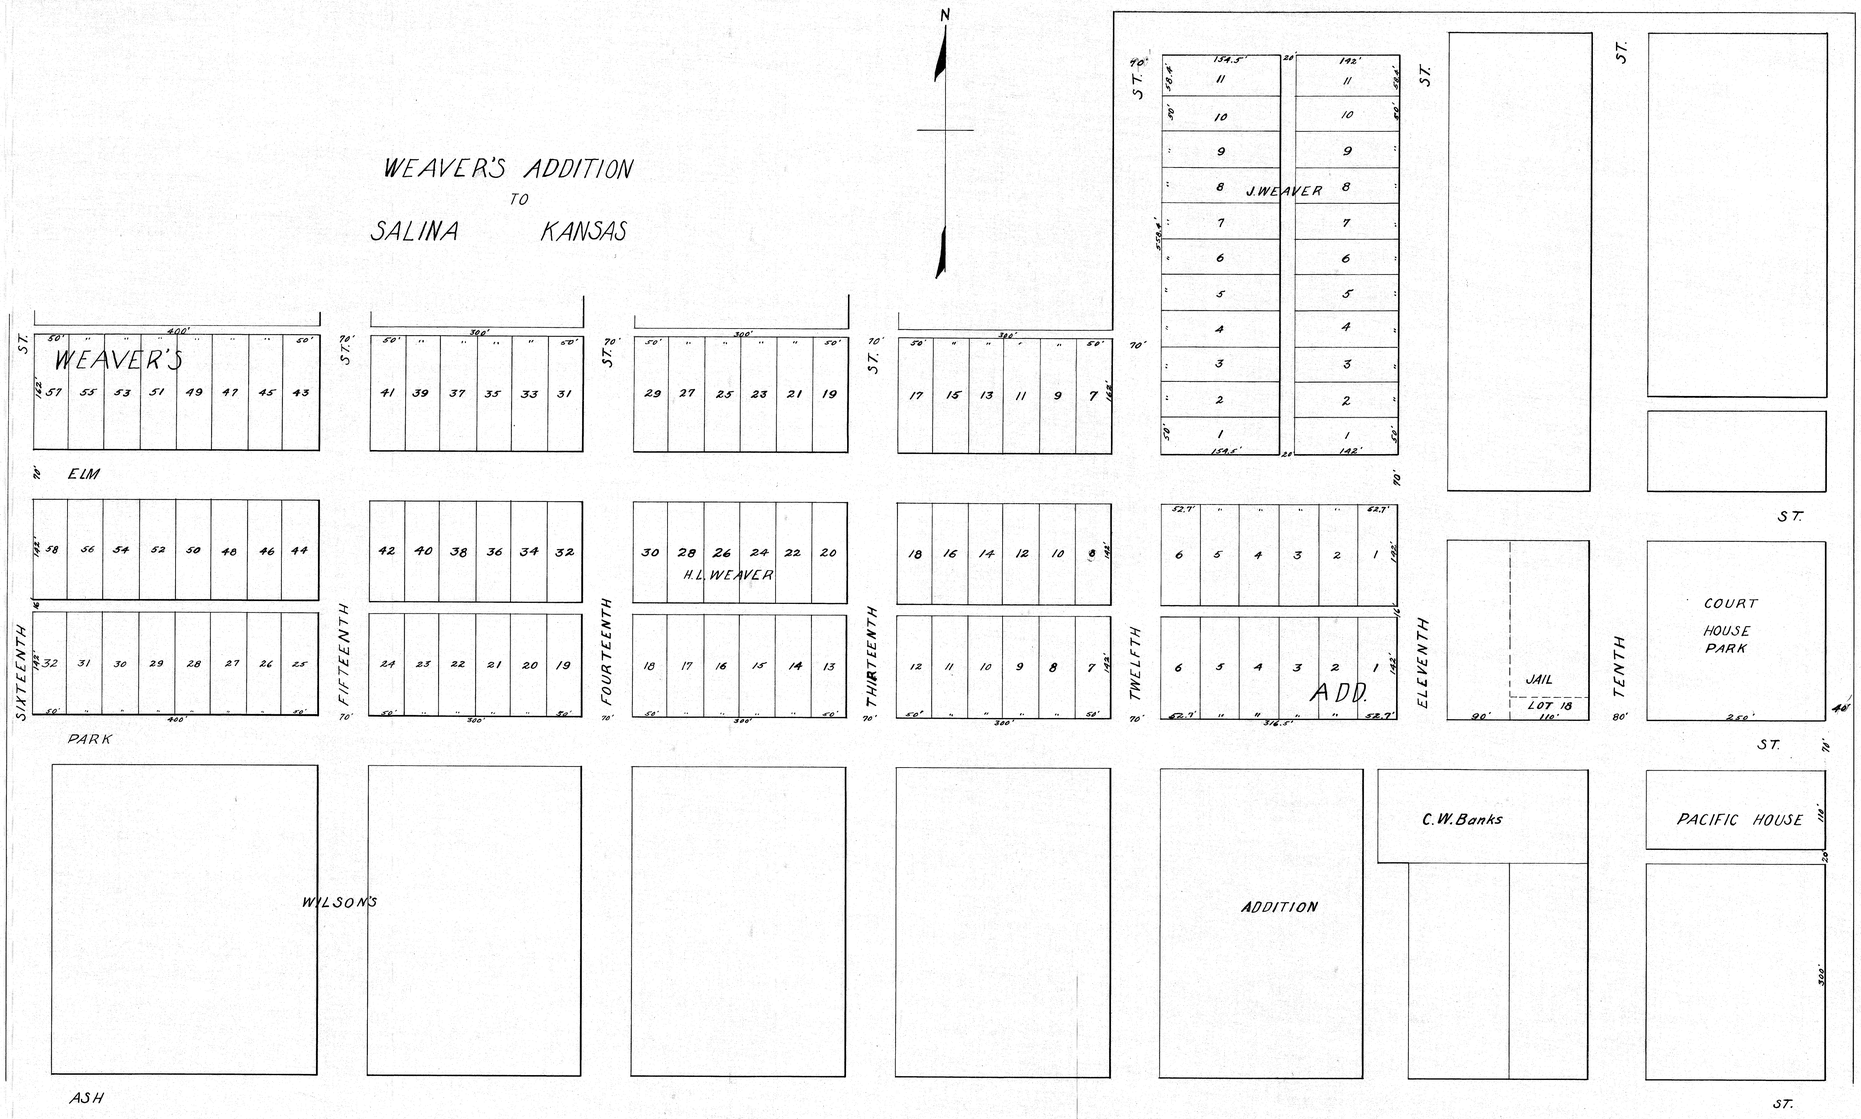
WEAVER'S ADDITION
TO
SALINA KANSAS
N
WEAVER'S
J. WEAVER
H.L. WEAVER
ADD.
ELM
PARK
WILSONS
ADDITION
C.W. Banks
JAIL
LOT 18
COURT HOUSE PARK
PACIFIC HOUSE
ASH
SIXTEENTH
FIFTEENTH
FOURTEENTH
THIRTEENTH
TWELFTH
ELEVENTH
TENTH
ST.

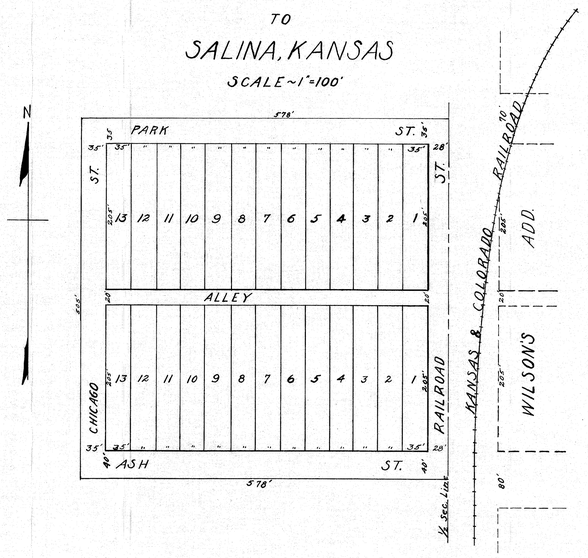
MAP
OF
BRANIFF AND CRAVENS
ADDITON
TO
SALINA, KANSAS
SCALE ~ 1" = 100'
N
PARK
ST.
ALLEY
CHICAGO
RAILROAD
ASH
KANSAS & COLORADO RAILROAD
ADD.
WILSON'S
¼ Sec. Line

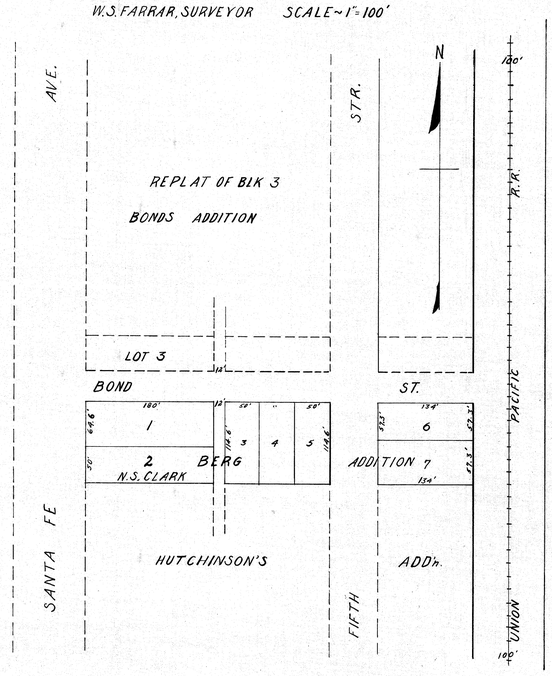
BERG ADDITION
TO
SALINA KANSAS
W.S. FARRAR, SURVEYOR SCALE ~ 1" = 100'
N
AVE.
STR.
REPLAT OF BLK 3
BONDS ADDITION
LOT 3
BOND
ST.
BERG
N.S. CLARK
ADDITION 7
HUTCHINSON'S
ADD'n.
SANTA FE
FIFTH
UNION
PACIFIC
R.R.

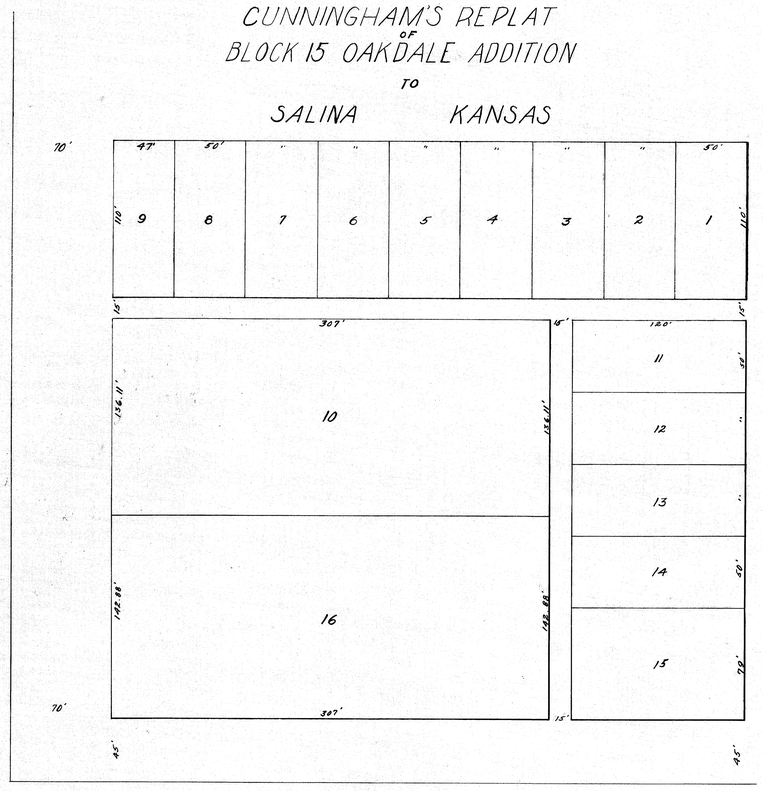
CUNNINGHAM'S REPLAT
OF
BLOCK 15 OAKDALE ADDITION
TO
SALINA KANSAS