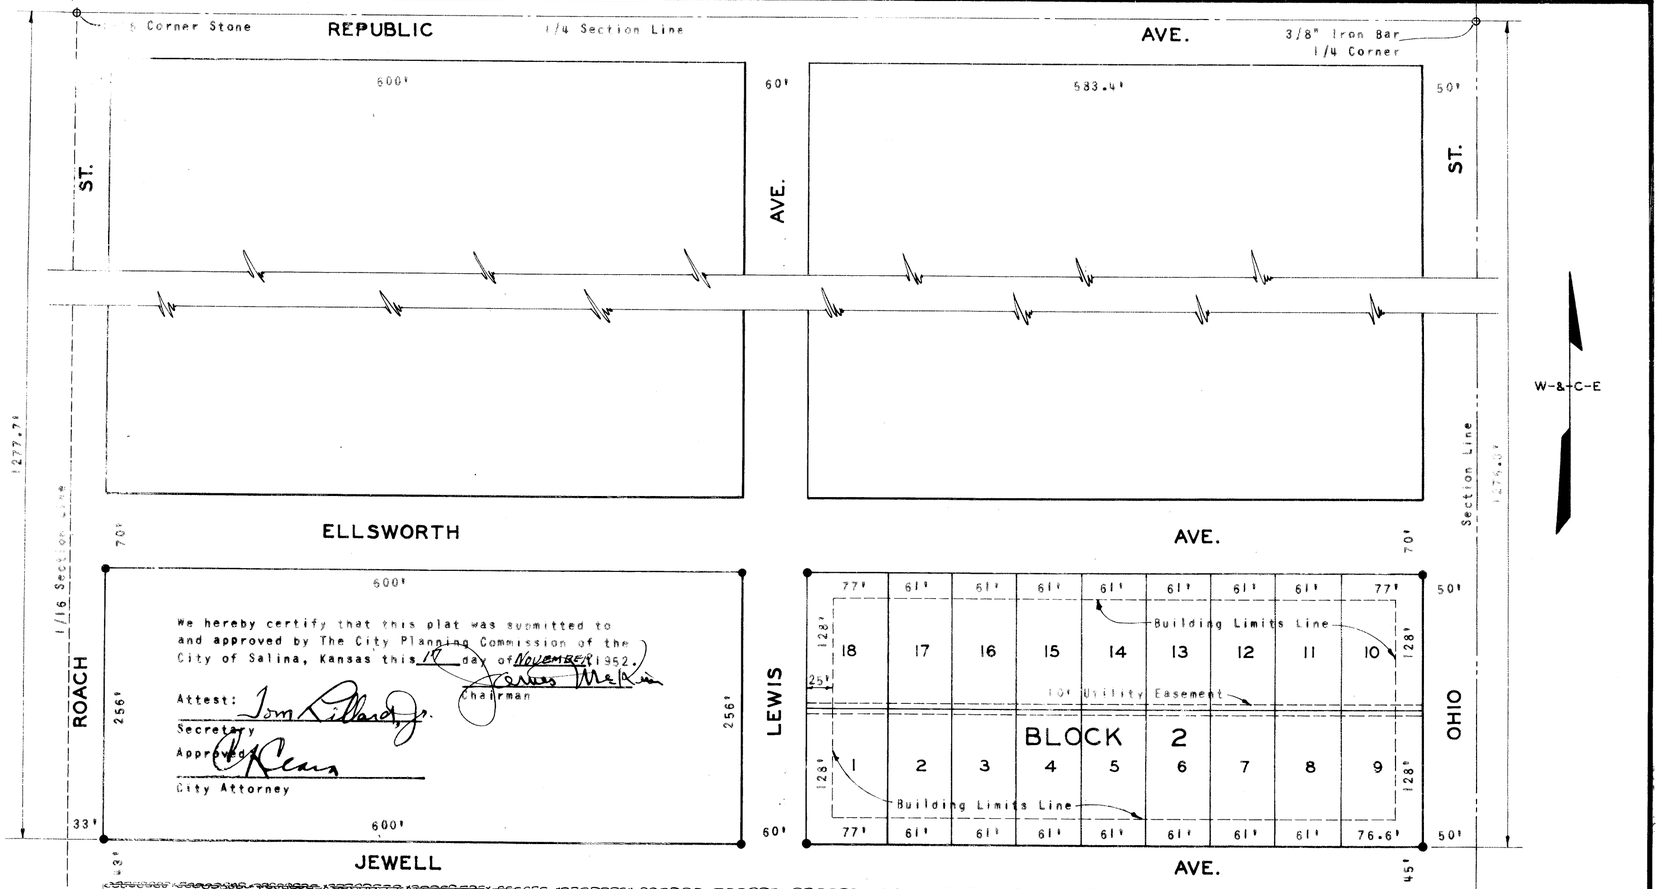

We hereby certify that we surveyed the boundary of above described property in Oct 1952, and that the above description and this plat are true and correct.

WILSON & COMPANY, ENGINEERS

Q.W. Tripp
by

We hereby certify that this plat was submitted to and approved by the Board of Commissioners of the City of Salina, Kansas this 17 day of November 1952.

Ward E. Barcafer
Mayor

Attest:
H.E. Peterson
City Clerk Deputy

LEGEND

O Corners found

● Corners set this survey

DIVISION OF BLOCK 2 CLAFLIN'S ADDITION
TO THE GROUNDS OF K.W.U.
AN ADDITION TO THE CITY OF SALINA, KANSAS

SCALE: 1"=100'

WILSON & COMPANY
- ENGINEERS -
Salina -- Kansas
1952

152-97

16