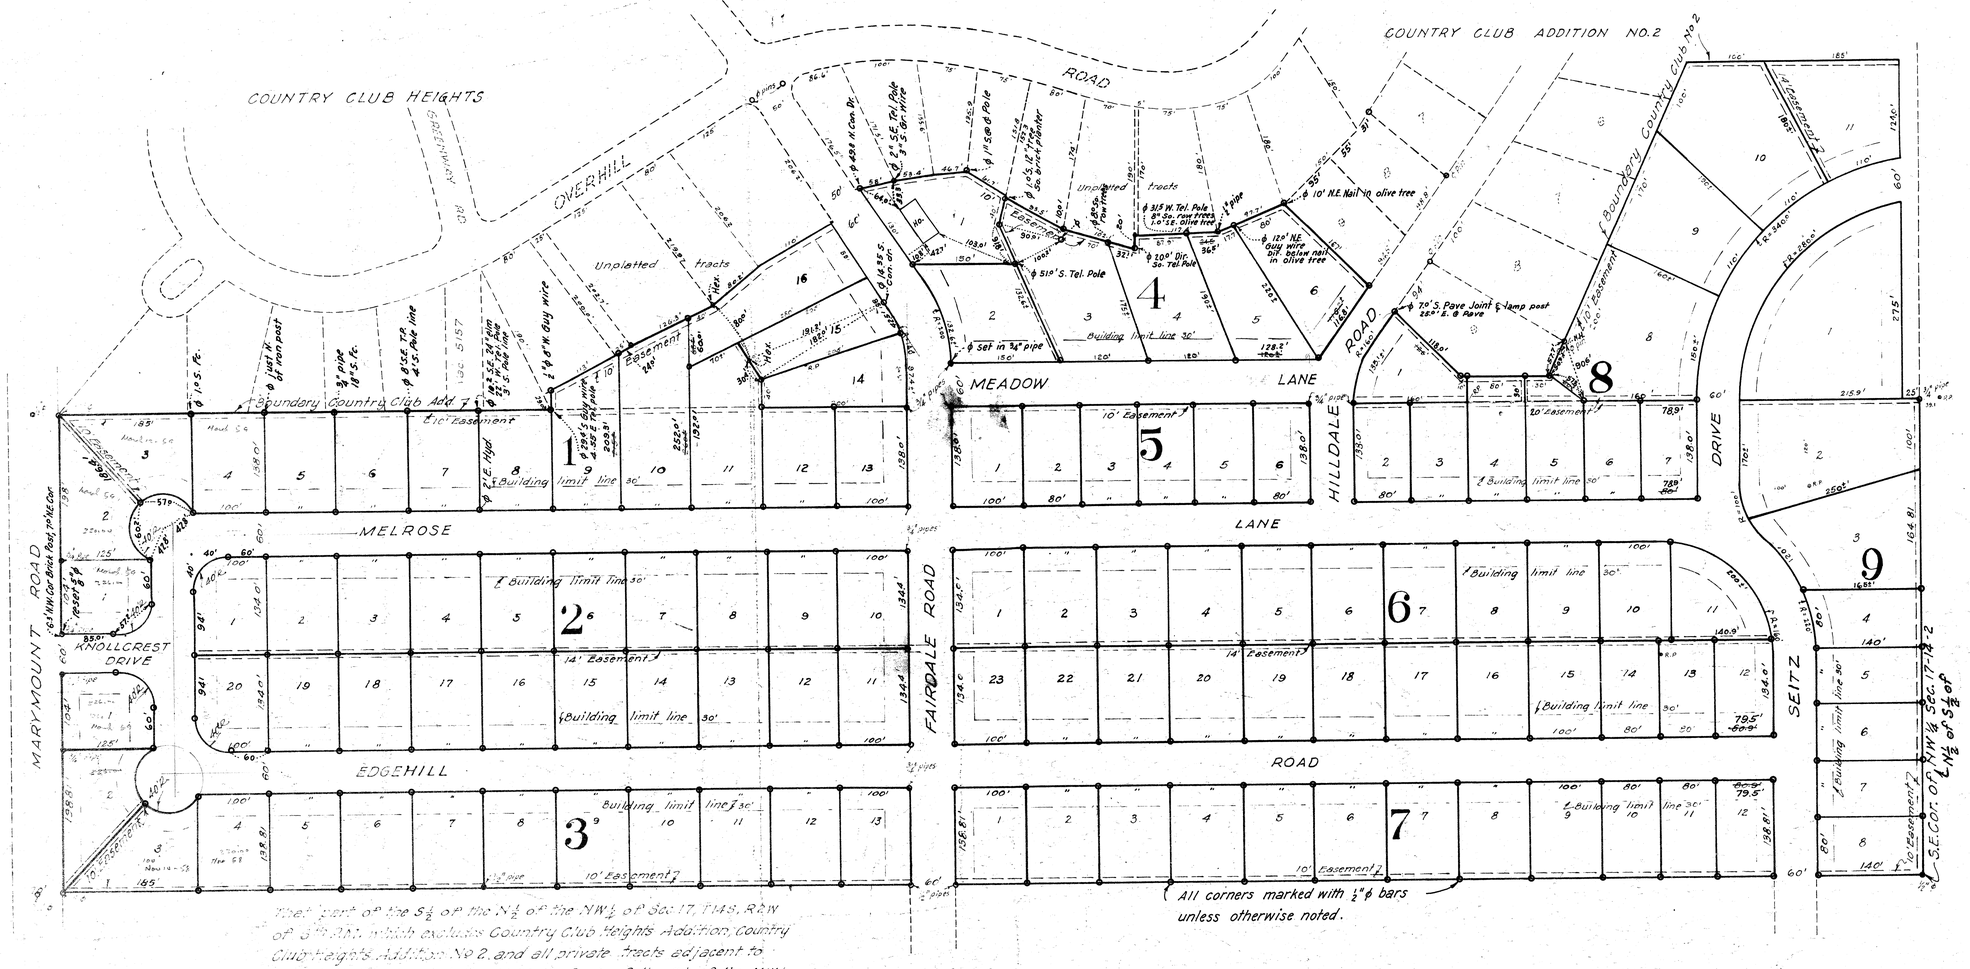

That part of the S½ of the N½ of the NW¼ of Sec. 17, T14S, R2W of 3rd P.M. which excludes Country Club Heights Addition, Country Club Heights Addition No 2, and all private tracts adjacent to Overhill Road; and the N 664.81 feet of the S½ of the NW¼ of said Sec. 17 all in Saline County, Kansas.

EXHIBIT "A"
PLAT OF
COUNTRY CLUB HEIGHTS ADDITION NO. 3
AN ADDITION TO THE CITY OF SALINA, KANSAS

It is hereby certified that the foregoing plat of COUNTRY CLUB ADDITION NO. 3, City of Salina, Kansas, is true and correct measurements are portrayed thereon.

Dated this 15th day of July 1957

H. L. Harper
Engineer

° Lot corners as set June and July 1959.

By order of the Planning and Zoning Commission of the City of Salina, Kansas the foregoing plat of COUNTRY CLUB ADDITION NO. 3, City of Salina, Saline County, Kansas is hereby approved.

Dated this 8th day of August 1957

James A. McKim
Chairman of Commission

Attest:
James A. McKim
Secretary

By order of the Board of Commissioners of the City of Salina, Kansas, the foregoing plat of COUNTRY CLUB ADDITION NO. 3, City of Salina, Saline County, Kansas is hereby approved.

Dated this 8th day of August 1957

Attest:
H. E. Patrick
City Clerk
Rudolph Berta
City Attorney

R. M. Kline
Chairman of the Board of Commissioners

24

21a.