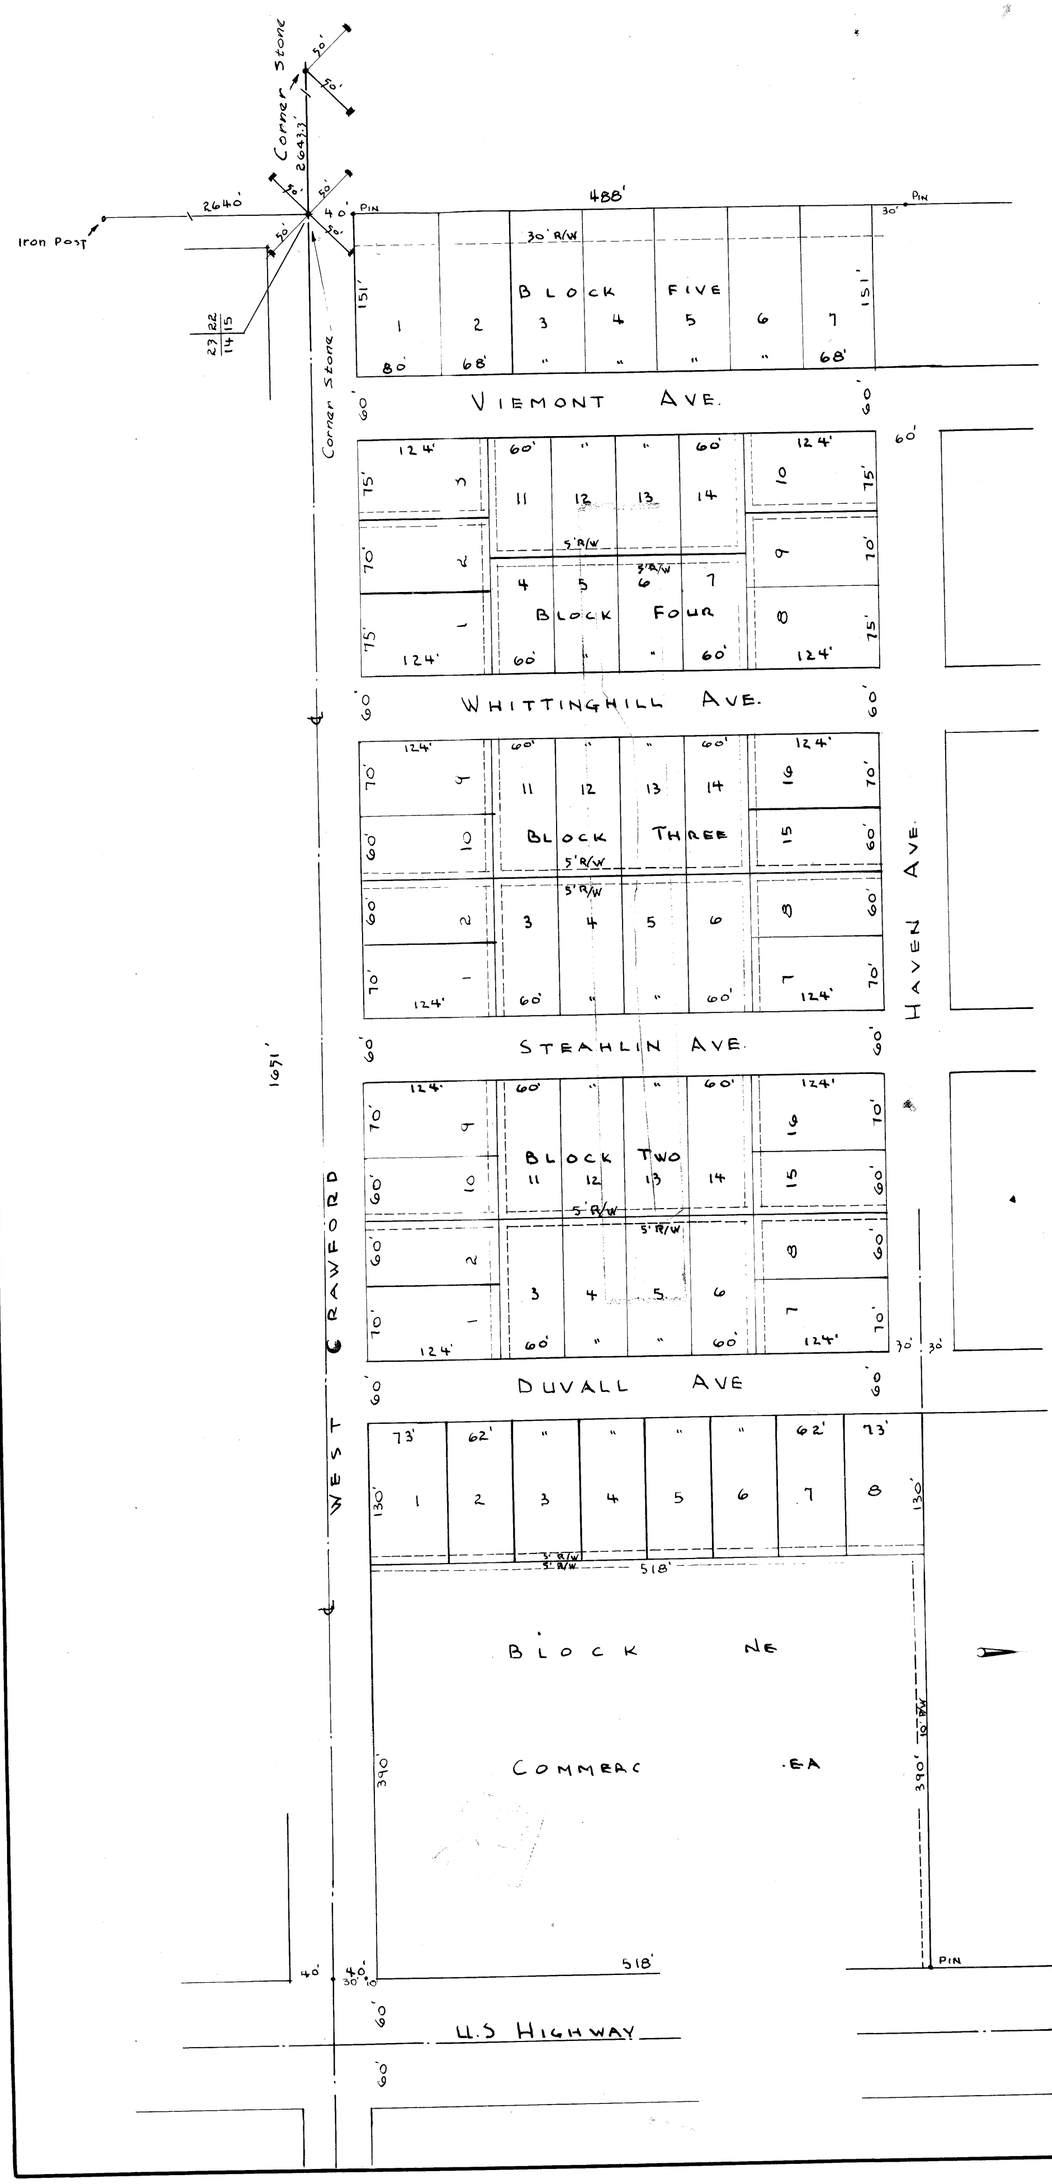

It is hereby certified that the foregoing plat of the Eisenhower Addition to the City of Salina, Saline County Kansas is true and correct and that the various measurments portrayed are true and correct

Dated this 9 day of June 1952

William J Harbine
Engineer

By order of the Planning and Zoning Commission of the City of Salina, Kansas the foregoing plat of the Eisenhower Addition to the City of Salina, Kansas is hereby approved.

Dated this 23 day of JUNE 1952

James McKim
Chairman of Commission

Attest R E Greiner
Secretary

By order of the Board of Commissioners of the City of Salina, Kansas the foregoing plat of the Eisenhower Addition to the City of Salina, Kansas is hereby approved

Dated this 23 day of June 1952

Ward E Barcafer
Chairman of Board of Commissioners

City Attorney

Attest Harold E Peterson
Deputy City Clerk

Exhibit "A"

PLOT PLAN
OF
BLOCKS ONE, TWO, THREE, FOUR, & FIVE
OF THE
EISENHOWER ADDITION
TO THE
CITY OF SALINA, SALINE COUNTY, KANSAS

NORTH 528' OF THE SOUTH 558' OF THE N.W. 1/4 WEST OF U.S. 81 HIGHWAY S-14, T-14, R-3, W

28