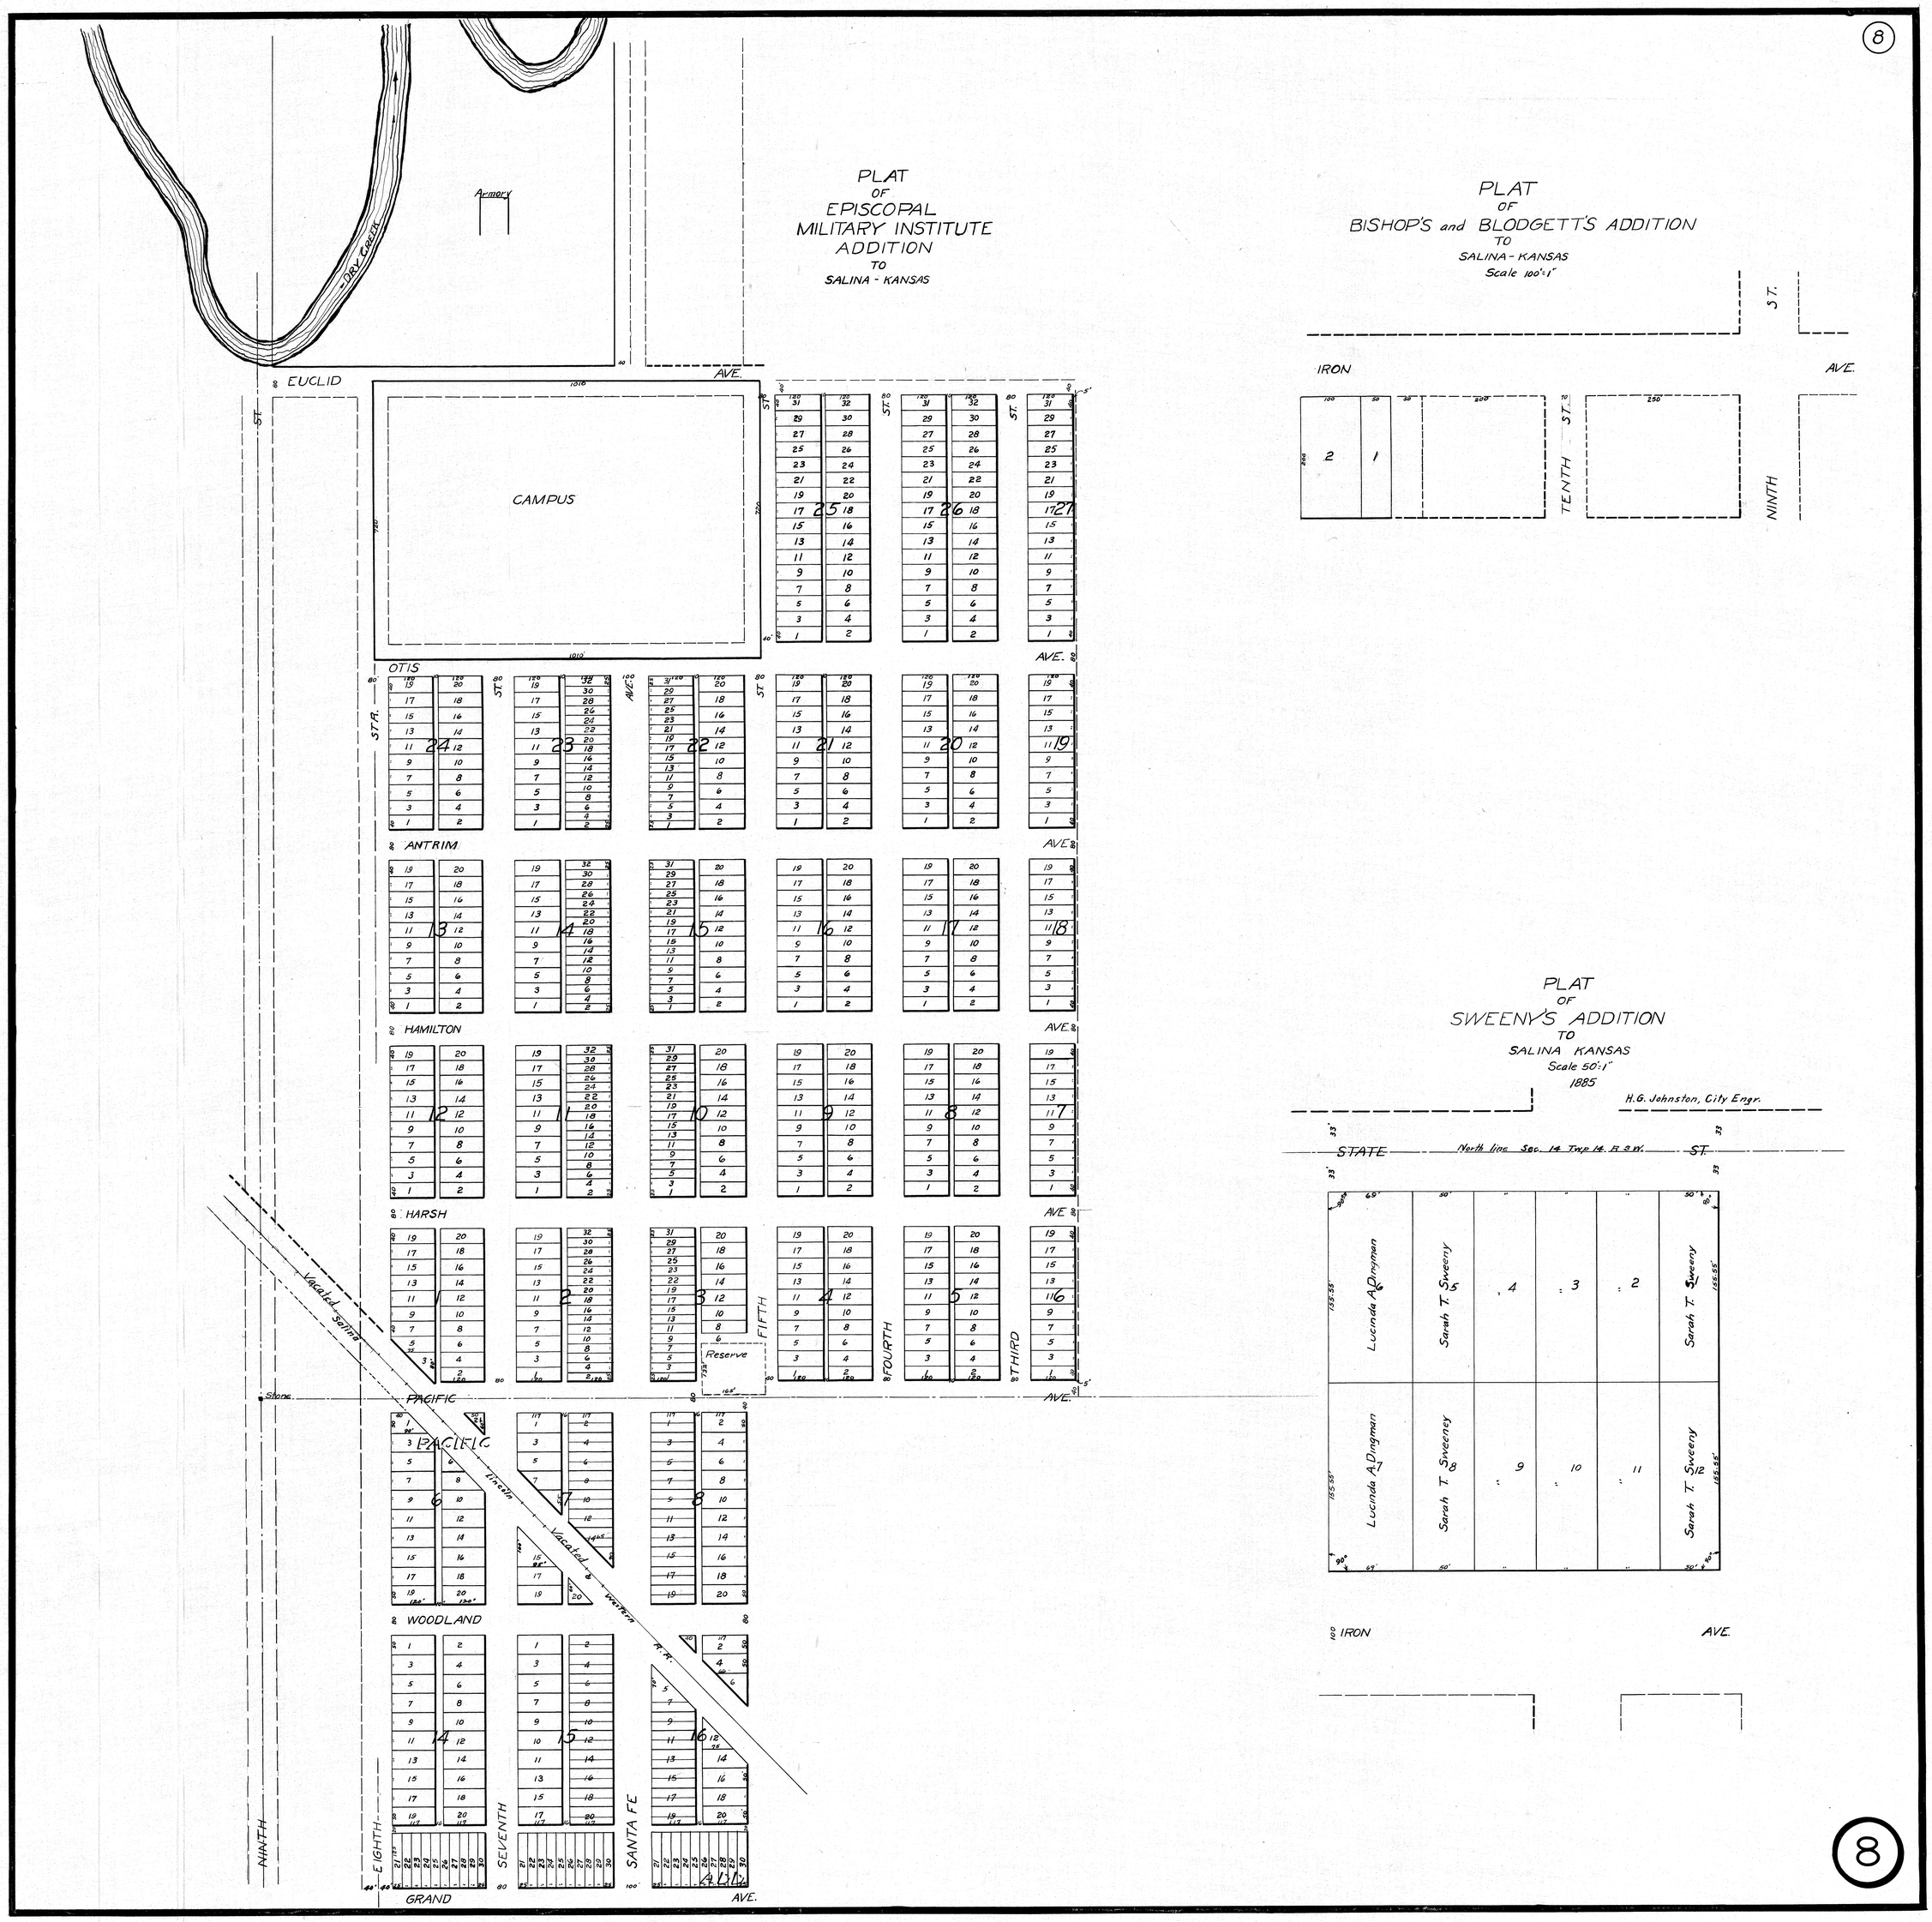
PLAT
OF
EPISCOPAL
MILITARY INSTITUTE
ADDITION
TO
SALINA - KANSAS
Armory
DRY CREEK
EUCLID
AVE.
CAMPUS
OTIS
AVE.
ANTRIM
AVE.
HAMILTON
AVE.
HARSH
AVE.
PACIFIC
AVE.
WOODLAND
GRAND
AVE.
ST.
STR.
FIFTH
FOURTH
THIRD
EIGHTH
SEVENTH
SANTA FE
NINTH
Vacated Salina
Lincoln
Vacated Western R.R.
Reserve
Stone
PLAT
OF
BISHOP'S and BLODGETT'S ADDITION
TO
SALINA - KANSAS
Scale 100'=1"
IRON
AVE.
TENTH ST.
NINTH ST.
PLAT
OF
SWEENY'S ADDITION
TO
SALINA KANSAS
Scale 50'=1"
1885
H.G. Johnston, City Engr.
STATE
North line Sec. 14 Twp 14. R 3 W.
ST.
Lucinda A. Dingman
Sarah T. Sweeny
IRON
AVE.