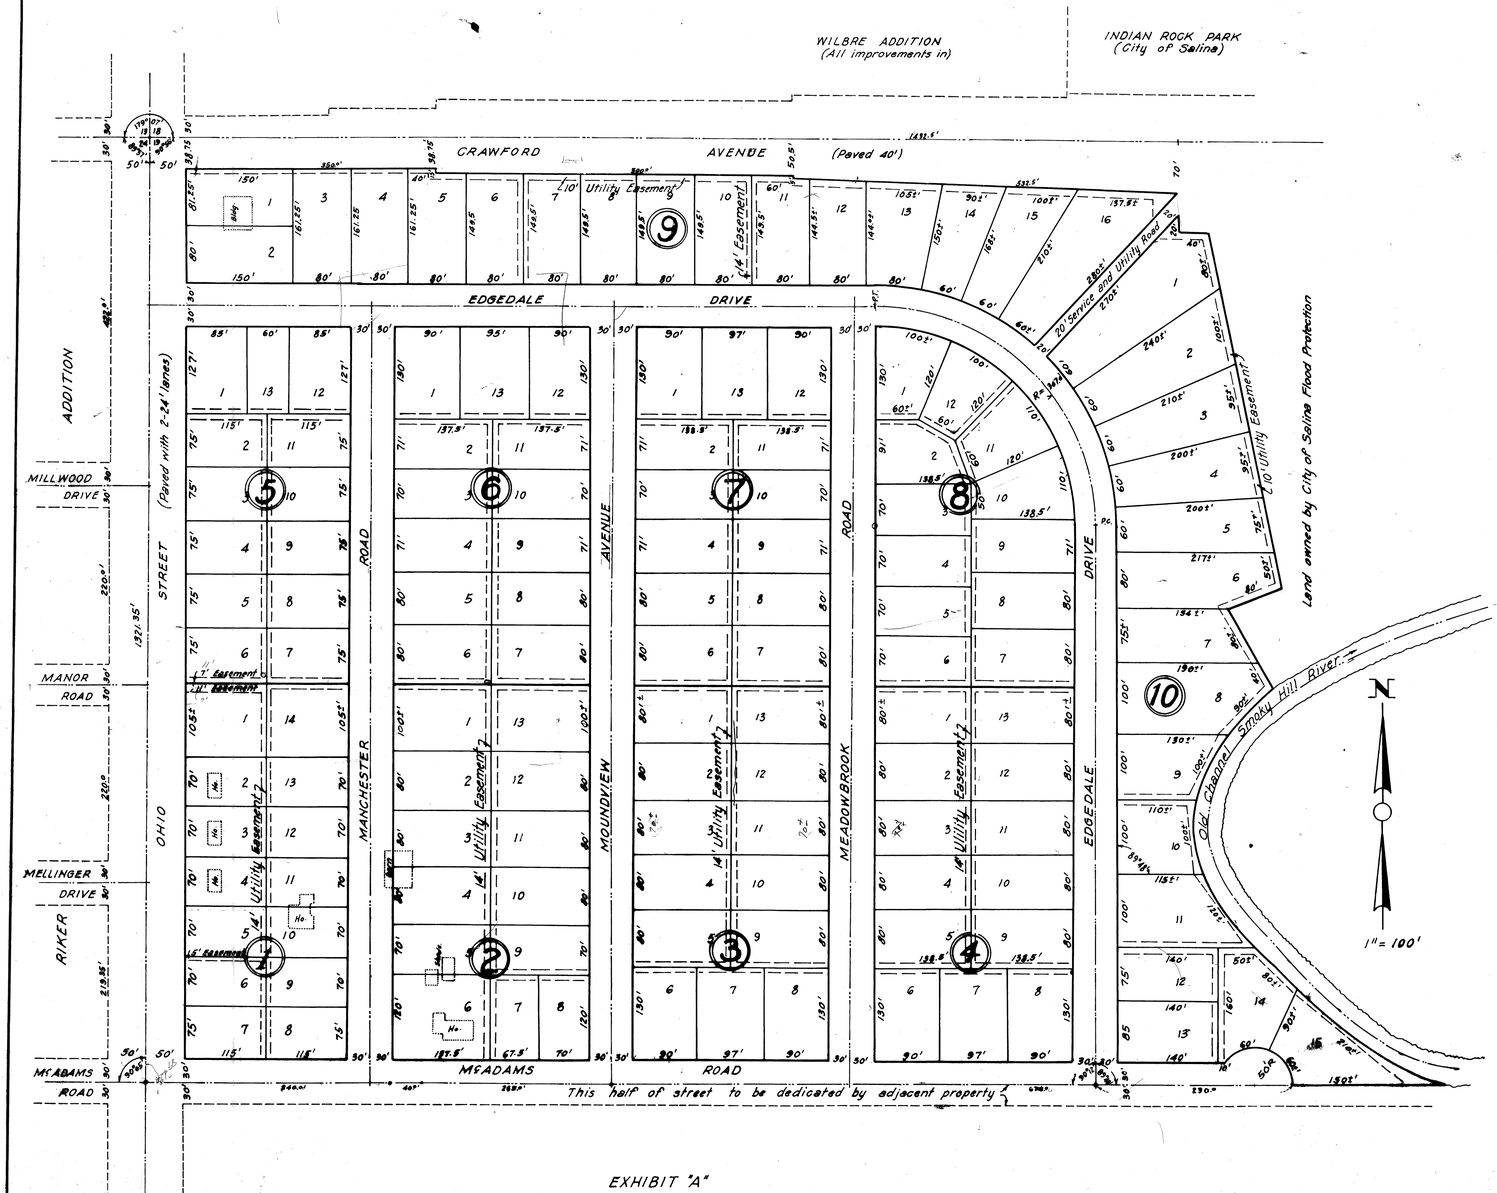


EXHIBIT "A"
OF REPLAT OF
FAITH ADDITION
TO THE CITY OF SALINA
SALINE COUNTY KANSAS
PART OF THE N½ OF NW¼
SEC. 19, T14S, R2W of 6th P.M.

# REPLAT OF FAITH ADDITION

It is hereby certified that the forgoing plat of the REPLAT OF FAITH ADDITION, City of Salina, Saline County, Kansas, is true and correct and that all measurements portrayed thereon is true and correct.

Dated this 3rd day of March, 1961

Engineer

By order of the Planning and Zoning Commission of the City of Salina, Kansas the foregoing plat of the REPLAT OF FAITH ADDITION, City of Salina, Saline County, Kansas is hereby approved.

Dated this 7th day of April 1961

Chairman of Commission

Attest: Secretary

By order of the Board of Commissioners of the City of Salina, Kansas, the foregoing plat of the REPLAT OF FAITH ADDITION, City of Salina, Saline County, Kansas is hereby approved.

Dated this 11th day of April 1961

Earl Ramsey
Chairman of the Board of Commissioners

Attest: H. E. Peterson
City Clerk

City Attorney

By order of the Saline County Planning and Zoning Board, Saline County, Kansas this plat of the REPLAT OF FAITH ADDITION is hereby approved.

Dated this 11 day of July 1961

W. Earl Johnson
Chairman of Board

Attest: Secretary

By order of the Board of Commissioners of Saline County, Kansas this plat of the REPLAT OF FAITH ADDITION is hereby approved.

Dated this 11 day of July 1961

Chairman of Board of Commissioners

Attest: County Clerk

John Weeks
County Attorney

29