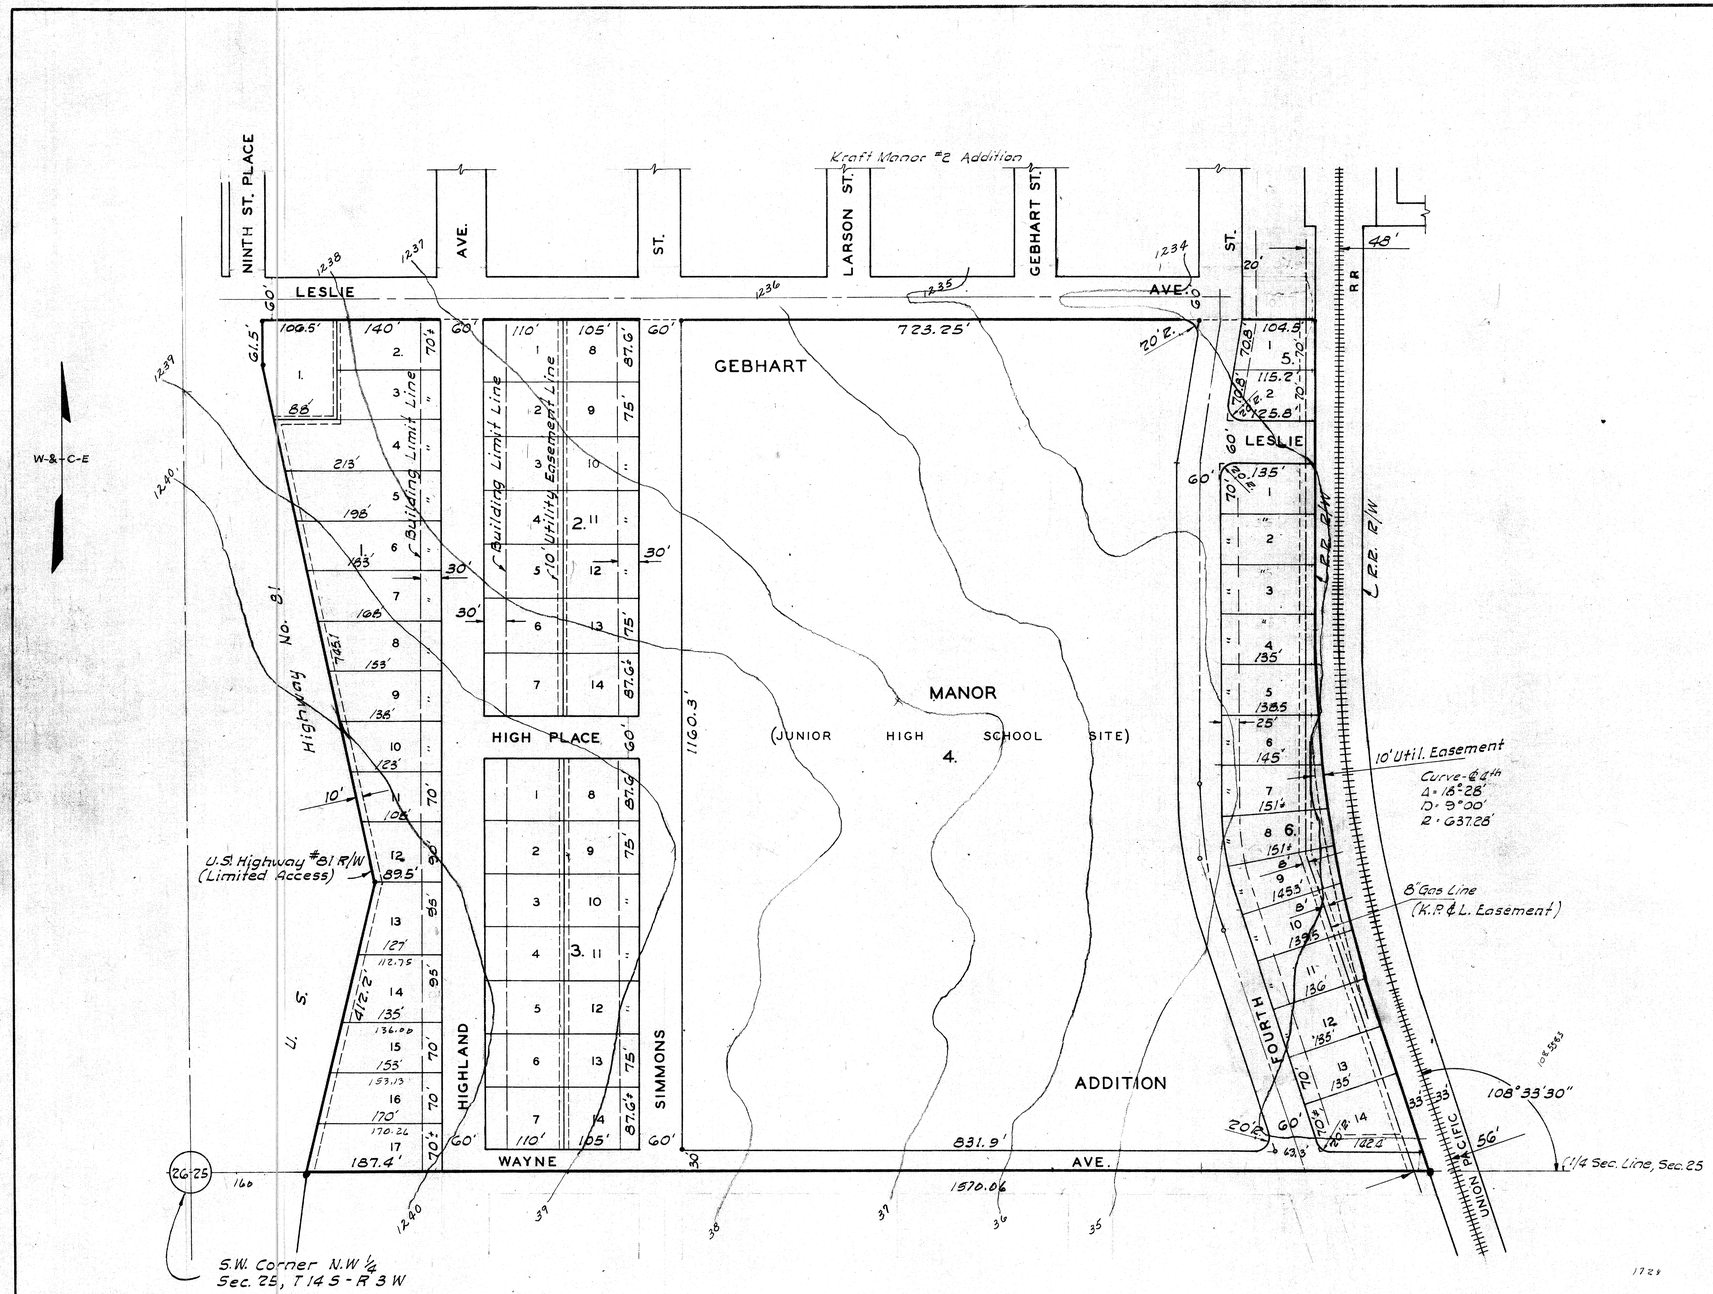

PLAT OF
GEBHART MANOR ADDITION
AN ADDITION TO THE CITY OF SALINA, KANSAS
DESCRIPTION

ALL OF THAT PART OF THE NW 1/4 OF SECTION 25, TOWNSHIP 14 SOUTH, RANGE 3 WEST OF THE SIXTH PRINCIPAL MERIDIAN IN SALINE COUNTY, KANSAS, LYING SOUTH OF THE SOUTH LINE OF KRAFT MANOR ADDITION NO. 2, AND BOUNDED ON THE EAST BY THE RIGHT OF WAY OF THE UNION PACIFIC RAILROAD AND BOUNDED ON THE WEST BY THE RIGHT OF WAY OF U.S. HIGHWAY NO. 81.

WE HEREBY CERTIFY THAT WE SURVEYED THE BOUNDARY OF ABOVE DESCRIBED PROPERTY IN JAN. 1956, AND THAT THE ABOVE DESCRIPTION AND THIS PLAT ARE TRUE AND CORRECT.

WILSON & COMPANY, ENGINEERS

BY Bruce Robertson

WE HEREBY CERTIFY THAT THIS PLAT WAS SUBMITTED TO AND APPROVED BY THE CITY PLANNING COMMISSION OF THE CITY OF SALINA, KANSAS THIS 22nd DAY OF June 1956.

ATTEST
Tom Lillard Jr
SECRETARY

APPROVED
Rudolph Barta
CITY ATTORNEY

James McKim
CHAIRMAN

WE HEREBY CERTIFY THAT THIS PLAT WAS SUBMITTED TO AND APPROVED BY THE BOARD OF COMMISSIONERS OF THE CITY OF SALINA, KANSAS THIS 10 DAY OF July 1956.

Ralph H. Eyline
MAYOR

ATTEST H. E. Peterson
CITY CLERK

Filed: By

EMMA GEBHART SIMMONS
Emma Gebhart Simmons

34