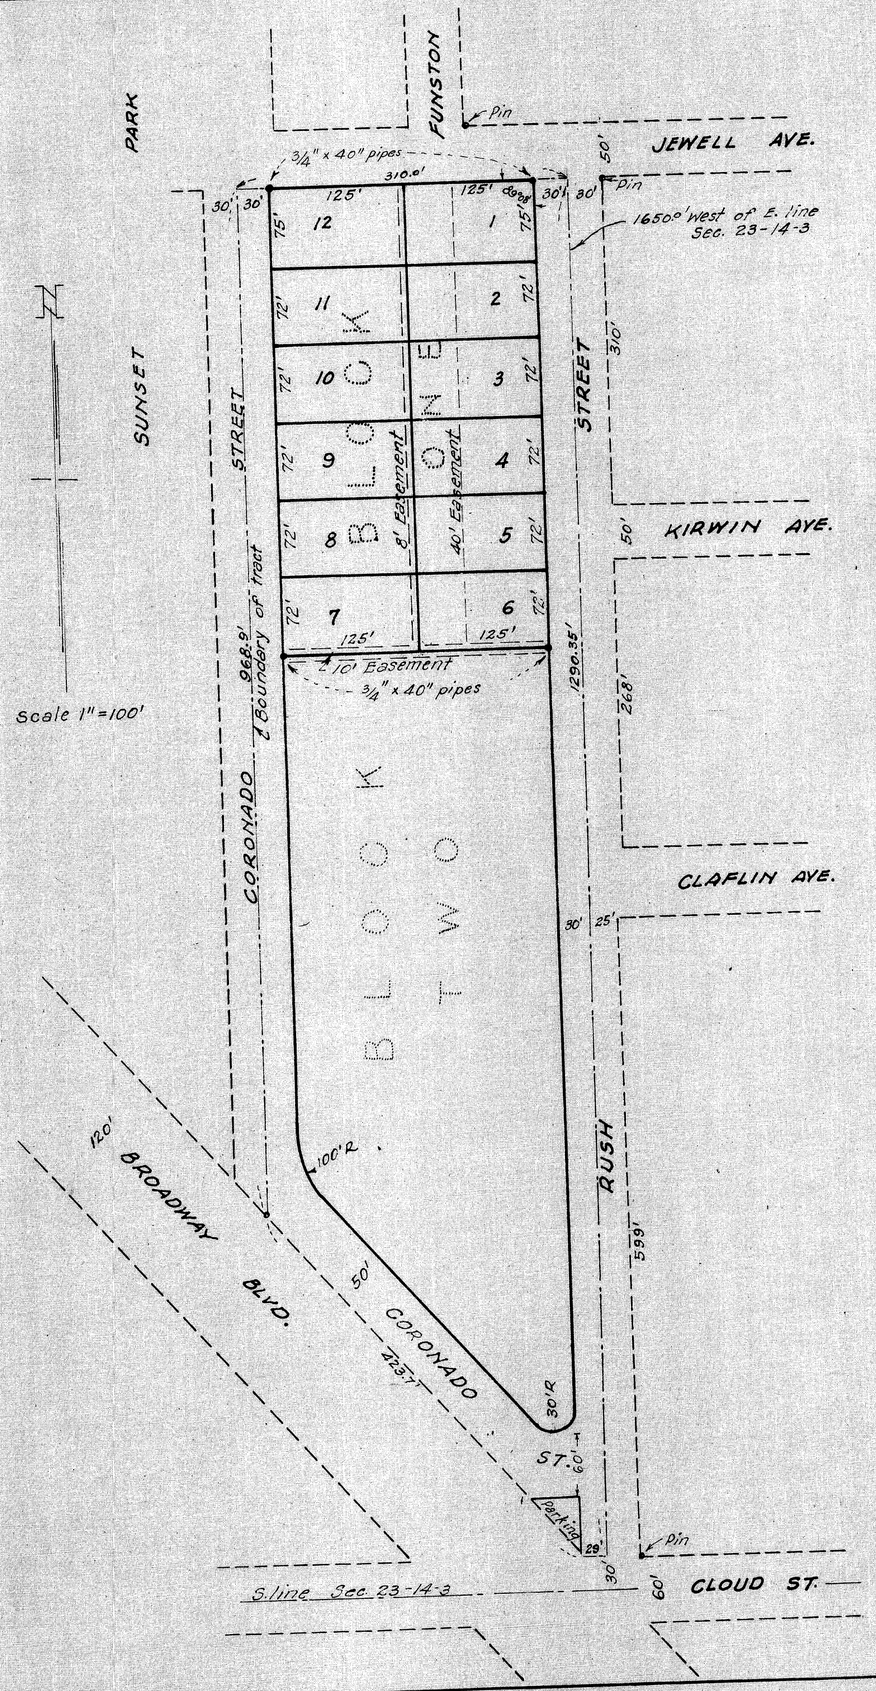

EXHIBIT "A"
JOHNSON ADDITION
TO THE CITY OF SALINA
SALINE COUNTY KANSAS

A PART OF THE
SE 1/4 SEC. 23-14-3 W.6 P.M.

It is hereby certified that the foregoing plat of JOHNSON ADDITION, City of Salina, Saline County, Kansas is true and correct measurements are portrayed thereon.

Dated this 9th day of March, 1957

H. E. Harper
Engineer

By order of the Planning and Zoning Commission of the City of Salina, Kansas the foregoing plat of JOHNSON ADDITION, City of Salina, Saline County, Kansas is hereby approved.

Dated this 15th day of March 1957

James McKim
Chairman of Commission.

Attest: Jm Pillard Jr.
Secretary

By order of the Board of Commissioners of the City of Salina, Kansas, the foregoing plat of JOHNSON ADDITION, City of Salina, Saline County, Kansas is hereby approved.

Dated this 19th day of March 1957

A. W. Hawkes
Chairman of the Board of Commissioners.

Attest: H. E. Peterson
City Clerk

Rudolph Bartas
City Attorney

48