LEGAL DESCRIPTION

N. 250' OF LOT 1, LOT 2, AND THE S. 60' OF LOT 3, OF BLOCK 2, WHEATRIDGE ADDITION TO THE CITY OF SALINA, SALINE COUNTY, KANSAS.

LEGEND

- PIPELINE EASEMENT
- UTILITY EASEMENT
- KPL PROPOSED PROPERTY LINE
- KPL PROPOSED SUBSTATION PROPERTY LINE
- KPL PROPOSED CHAINLINK FENCE
- ABANDONED RAILS
- CURRENT LOT BOUNDARIES
- YARD LIGHTS
- ENVIRONMENTAL TEST WELL
- RESTRICTED ACCESS

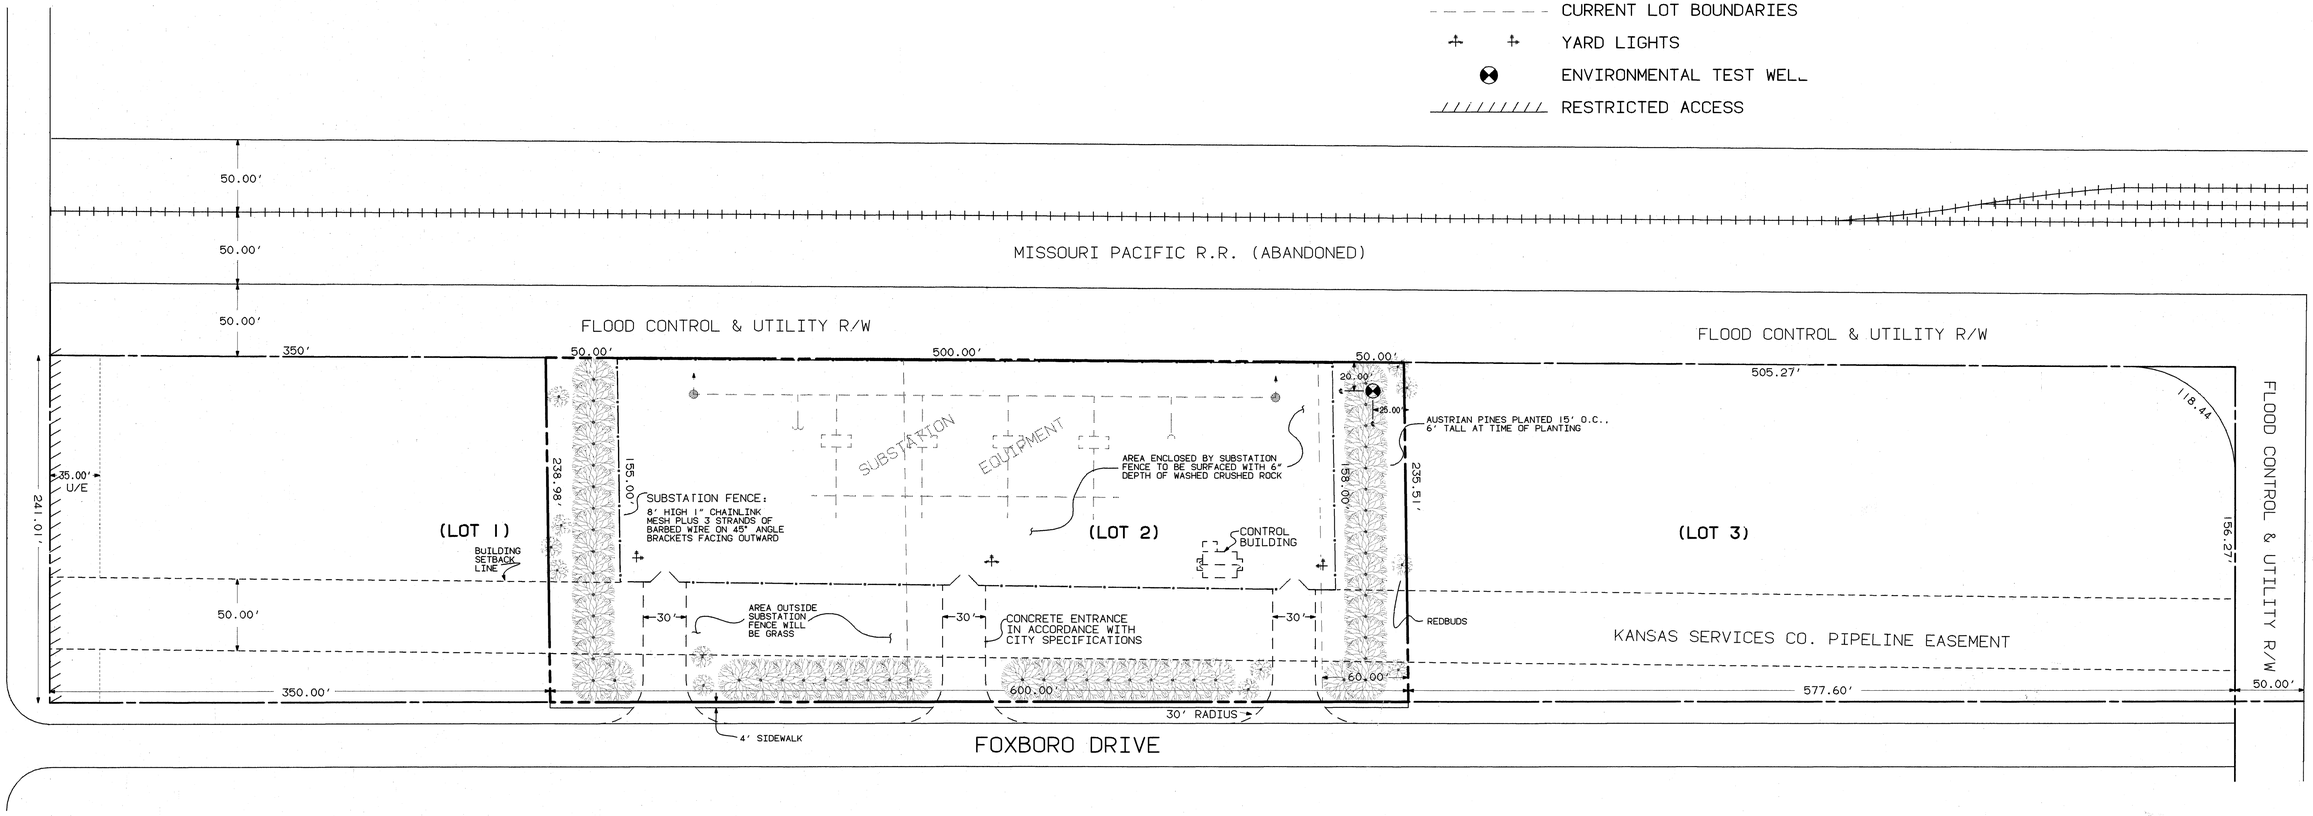

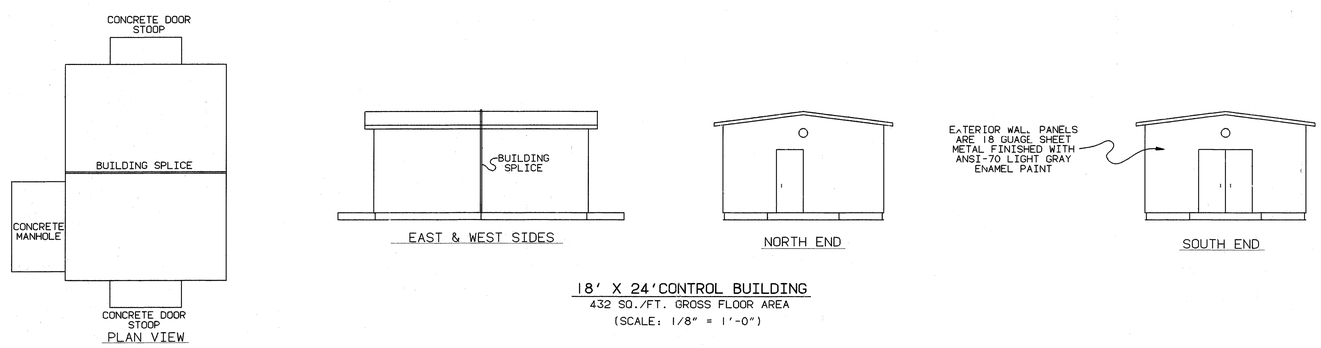

18' X 24' CONTROL BUILDING
432 SQ./FT. GROSS FLOOR AREA
(SCALE: 1/8" = 1'-0")

APPROVED
SALINA CITY PLANNING COMMISSION
DATE April 5, 1994
SIGNATURE [signature] SEC

FOR REFERENCE ONLY

126

APR 26 1994

REV.	REVISION DESCRIPTION	DATE	BY
8			
7			
6			
5			

REV.	REVISION DESCRIPTION	DATE	BY
4			
3	REVISED DRAWING PER CITY OF SALINA	04/26/94	MAB
2	REVISED AND CONDENSED DRAWING PER CITY OF SALINA	03/23/94	MAB
1	CHANGED VARIOUS DETAILS ON THE DRAWING	02/22/94	LEE

DRAWN BY LEE DATE 02/09/94
DESIGNED BY ____ DATE ____
APPROVED BY CJR DATE 02/14/94

SCALE: 1" = 50'
W.O. NO. 5426

KPL
A Western Resources Company
818 KANSAS AVENUE
P.O. BOX 889
TOPEKA, KANSAS 66601

TITLE FINAL DEVELOPMENT PLAN FOR
KPL SUBSTATION
NORTH 250 FT. PARCEL #6, ALL OF PARCEL #7 AND THE SOUTH 60 FT. OF PARCEL #8, WHEATRIDGE ADDITION PDD.

DWG. NO. D-12084
SHEET NO. 1 OF 1
REV. 3

GROUP: ELCS USER: 5815 CAD FILE NO.: TONYSITEPROPOSAL.1/13