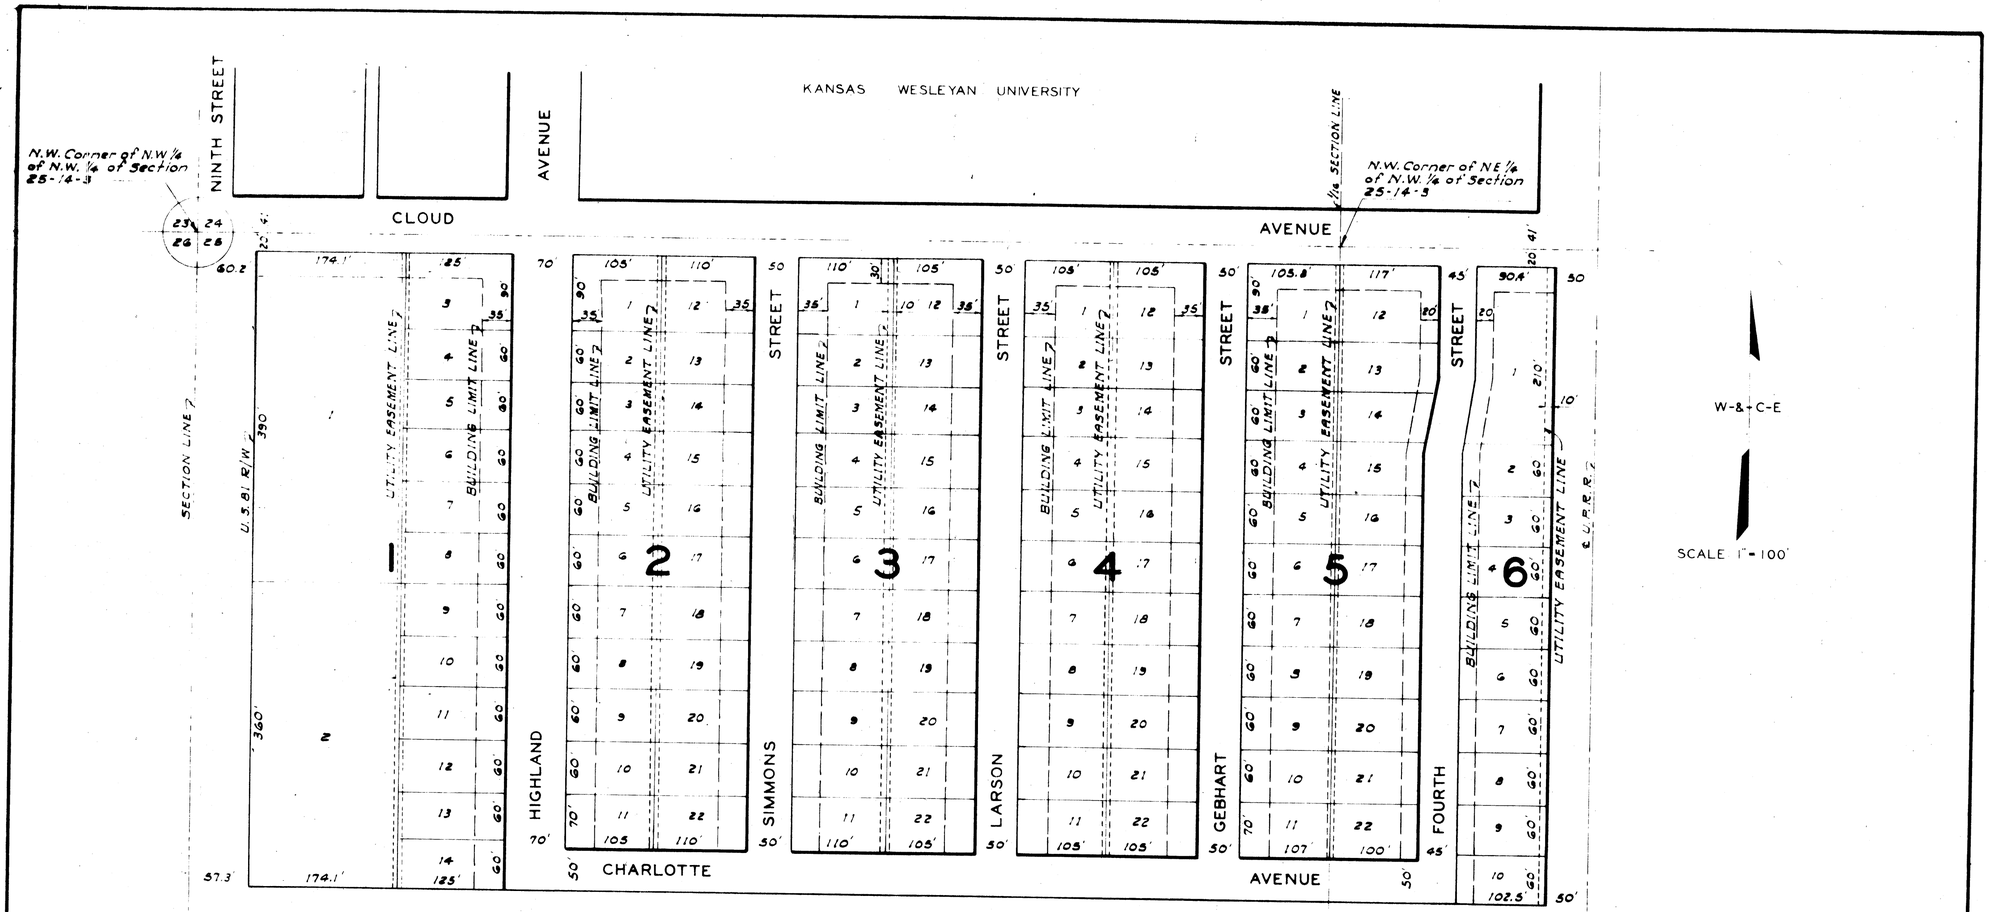

PLAT OF

THE KRAFT MANOR ADDITION
TO THE CITY OF SALINA, KANSAS

Being a plat of the north 770 feet of the northwest quarter of the northwest quarter of Section 25-14-3, and a replat of the north 770 feet of that part of the northeast quarter of the northwest quarter of Section 25-14-3 lying west of the west line of the right of way of Union Pacific Railroad, formerly Salina and South Western Railroad and comprising the north 770 feet of South Lynn.

Approved by The City Planning Commission of the City of Salina, Kansas, this 19 day of June, 1955.

Attest:

Chairman

Secretary

Approved by the Board of Commissioners of The City of Salina, Kansas, this ____ day of _____, 1955

Mayor

City Clerk
(SEAL)

Filed by
THE HOME DEVELOPMENT COMPANY OF SALINA, KANSAS, INC.

By _____
President

_____
Secretary