[illegible] 1283183.
[illegible] Saline County, Kansas,
[illegible] Gross containing.
[illegible] 12 acres more or less.

SURVEYOR'S CERTIFICATE:

I hereby certify that I have made a survey of the above described land and have staked it into lots and blocks as shown on the attached plat of Likins-Foster Addition, and have set iron pins on the lot lines as shown by round dots.

W. R. Bowers C.E.

DEDICATION:

We, Likins-Foster Salina Corp., a Delaware Corp. authorized to do business in Kansas, owners of the above described land, have caused the same to be subdivided into lots, blocks, tracts, streets and easements as shown on the attached plat of Likins-Foster Addition. The streets are dedicated to the use of the public and the easements to the use of public utilities. In witness whereof the owners have hereto set their hands this 7th day of May 1952

V. B. Likins - President

Max D. Westbrook - Ass't Sec

BE IT REMEMBERED, That on this [illegible] day of [illegible] A.D. 1952, before me, the undersigned, a Notary Public in and for the County and State aforesaid, came V.B. Likins, who is personally known to me to be the same person who executed the foregoing instrument of writing and such person duly acknowledged the execution of the same to be his voluntary act and deed.

IN WITNESS WHEREOF, I have hereunto set my hand and affixed my Notarial seal the day and year last above written.

Notary Public

My commission expires

STATE OF OKLAHOMA
COUNTY OF OKLAHOMA

BE IT REMEMBERED, That on this [illegible] day of [illegible] A.D. 1952, before me undersigned, a Notary Public in and for the County and State aforesaid, came Max D. Westbrook, who is personally known to me to be the same person who executed [illegible] instrument of writing and such person duly acknowledged [illegible] the same to be his voluntary act and deed.

IN WITNESS WHEREOF, I have hereunto set my hand and affixed my Notarial seal the day and year last above written.

Notary Public

My commission expires

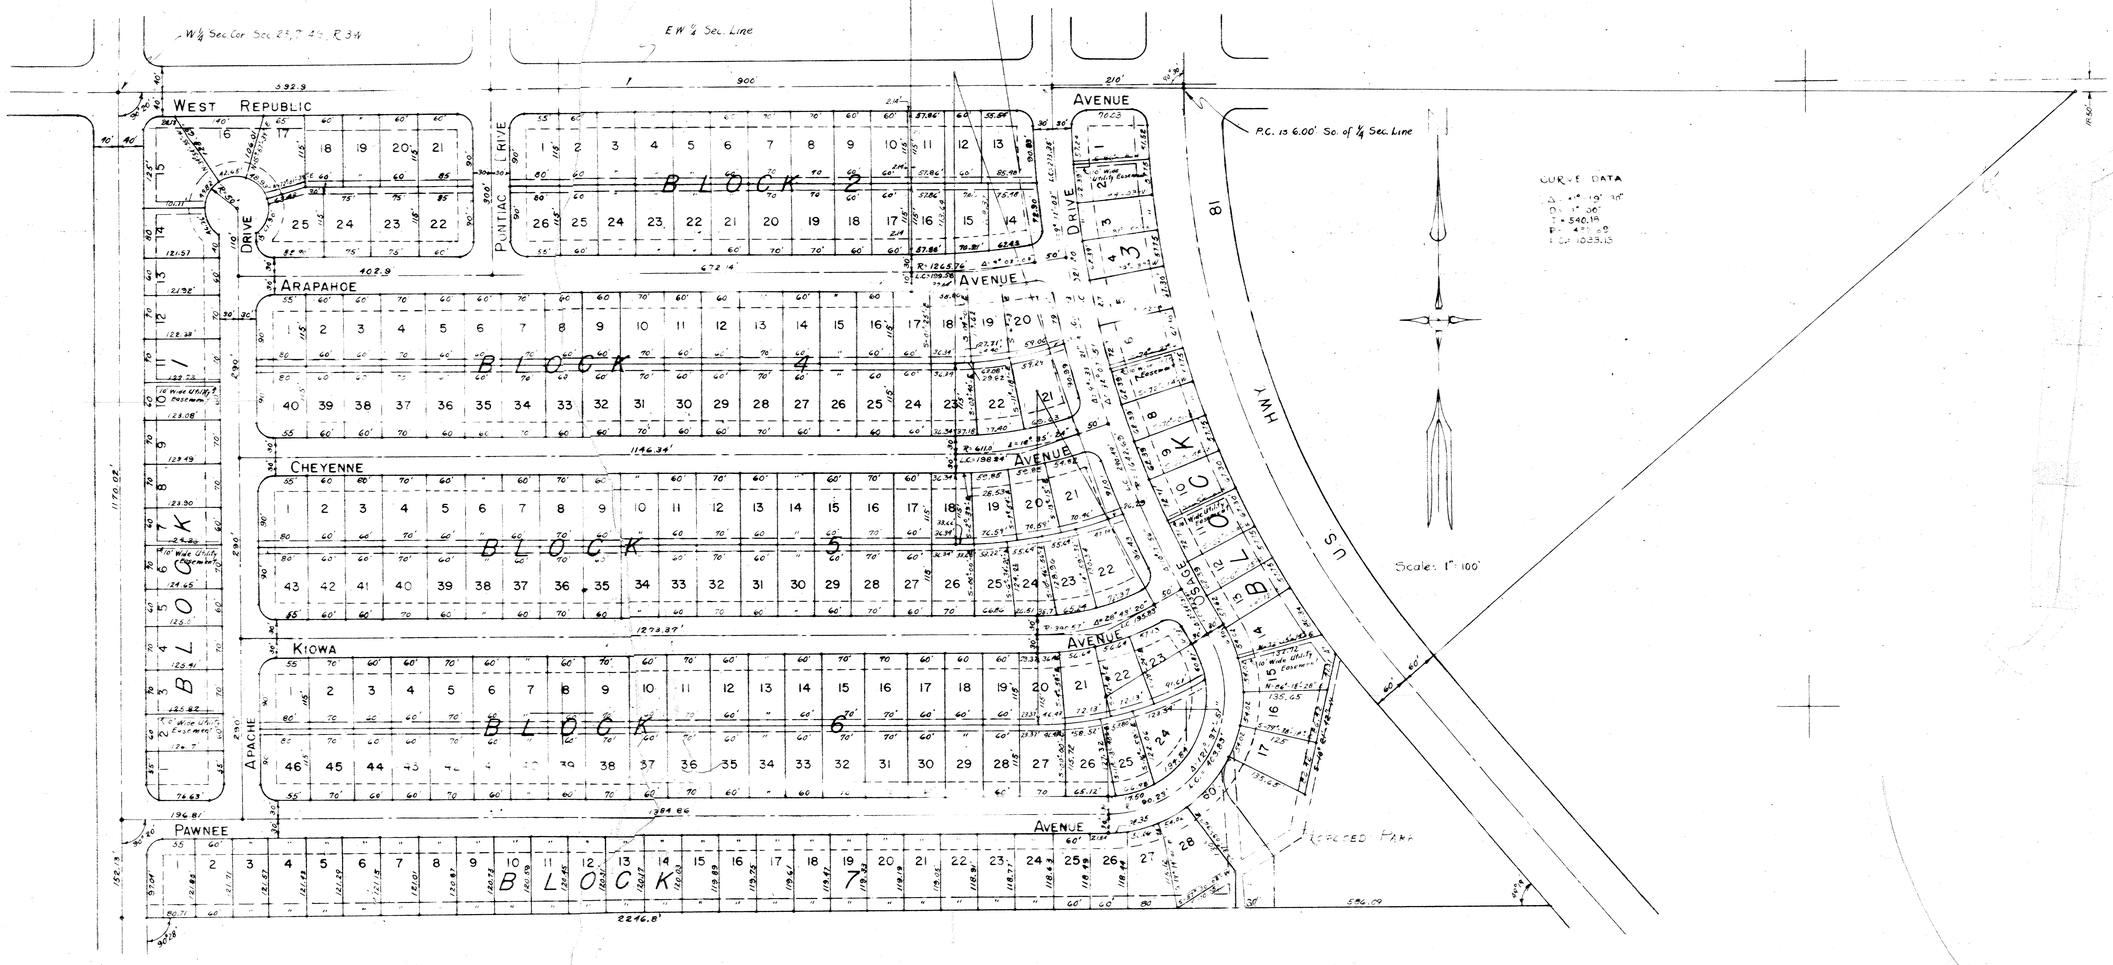

LEGEND

— — — Easement Line
- - - - - - Building Line

Note:

1. All utility easements 20' wide except where otherwise indicated.
2. All building set back lines are 25' from property lines.
3. Anchor easements 5' wide by 25' long will be provided along lot lines as required for power and telephone lines.

This plat of Likins-Foster Addition has been submitted to and considered by the City Planning Commission of the City of Salina, Kansas, and is hereby transmitted to the Board of City Commissioners of the City of Salina, Kansas with the recommendation that such plat be approved.

Dated [illegible] 1952

James McKee
President

H. L. Losey
Secretary

Approved by the Board of City Commissioners

Dated May 5, 1952

Ward E. Barcalow
Mayor

Approved by the Board of County Commissioners

Dated May 12th 1952

[illegible]
Chairman

[illegible]
Member

Member

Approved by the County Plat Board

Dated May 12th 1952

J. B. Schedler
County Clerk

Frank Simpson
County Treasurer

LIKINS-FOSTER-ADDITION

TO THE CITY OF

SALINA, KANSAS

54