MAP
OF
SUNNYSIDE ADDITION
TO
SALINA KANSAS

SCALE ~ 1" = 80'

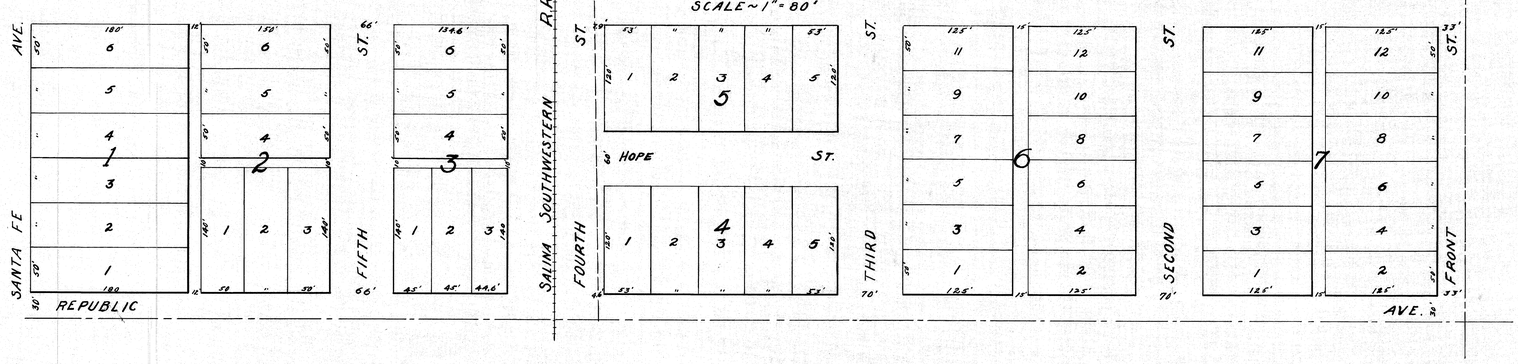

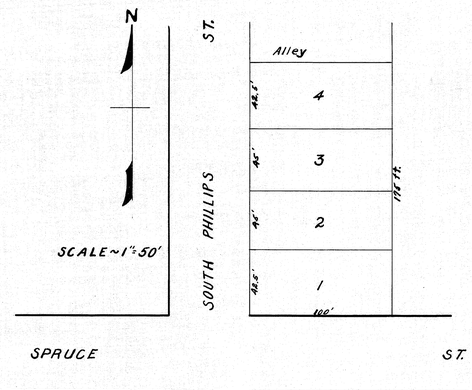

PLAT OF MAPLE ROW
LOTS 9 & 11 Spruce Street
REPLAT OF PART OF PHILLIPS 3rd Add.
TO
SALINA KANSAS

SURVEYORS PLAT D
OF
PART OF S.W. ¼ SEC. 13 TWP. 14 RANGE 3 W.
SALINE COUNTY KANSAS

W. S. FARRAR, COUNTY SURVEYOR. SCALE ~ 1" = 100'

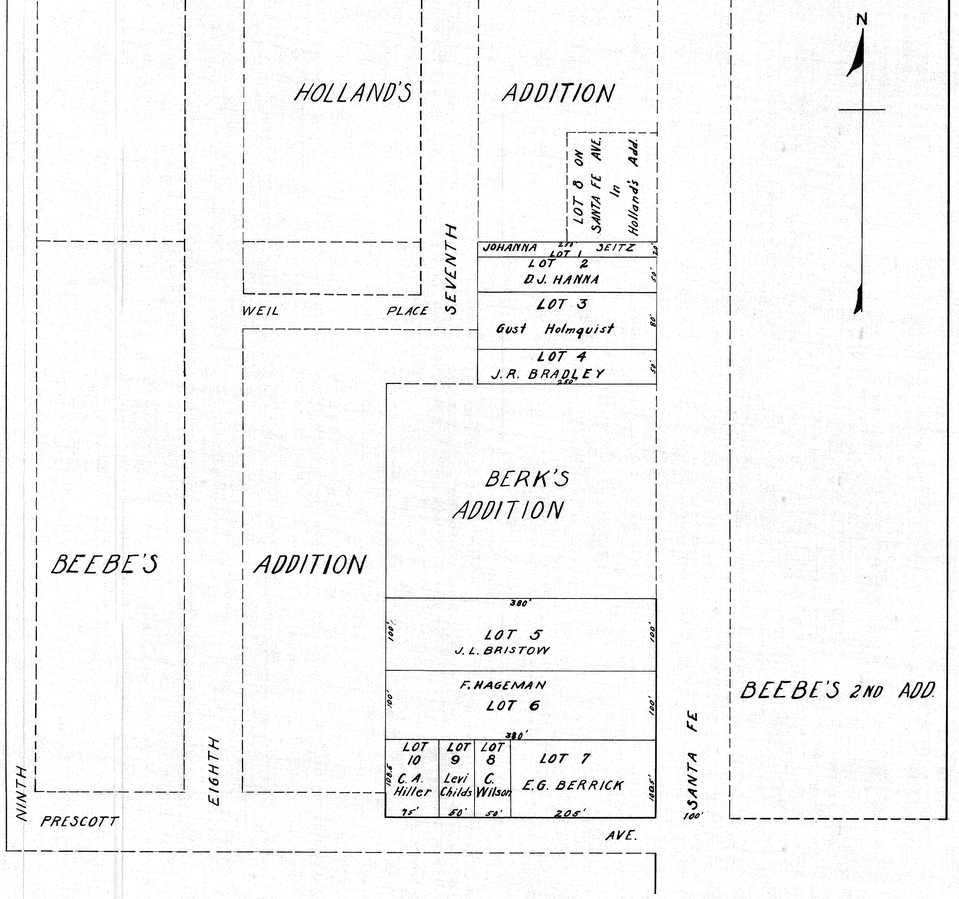

PLAT
OF
STACK PLACE
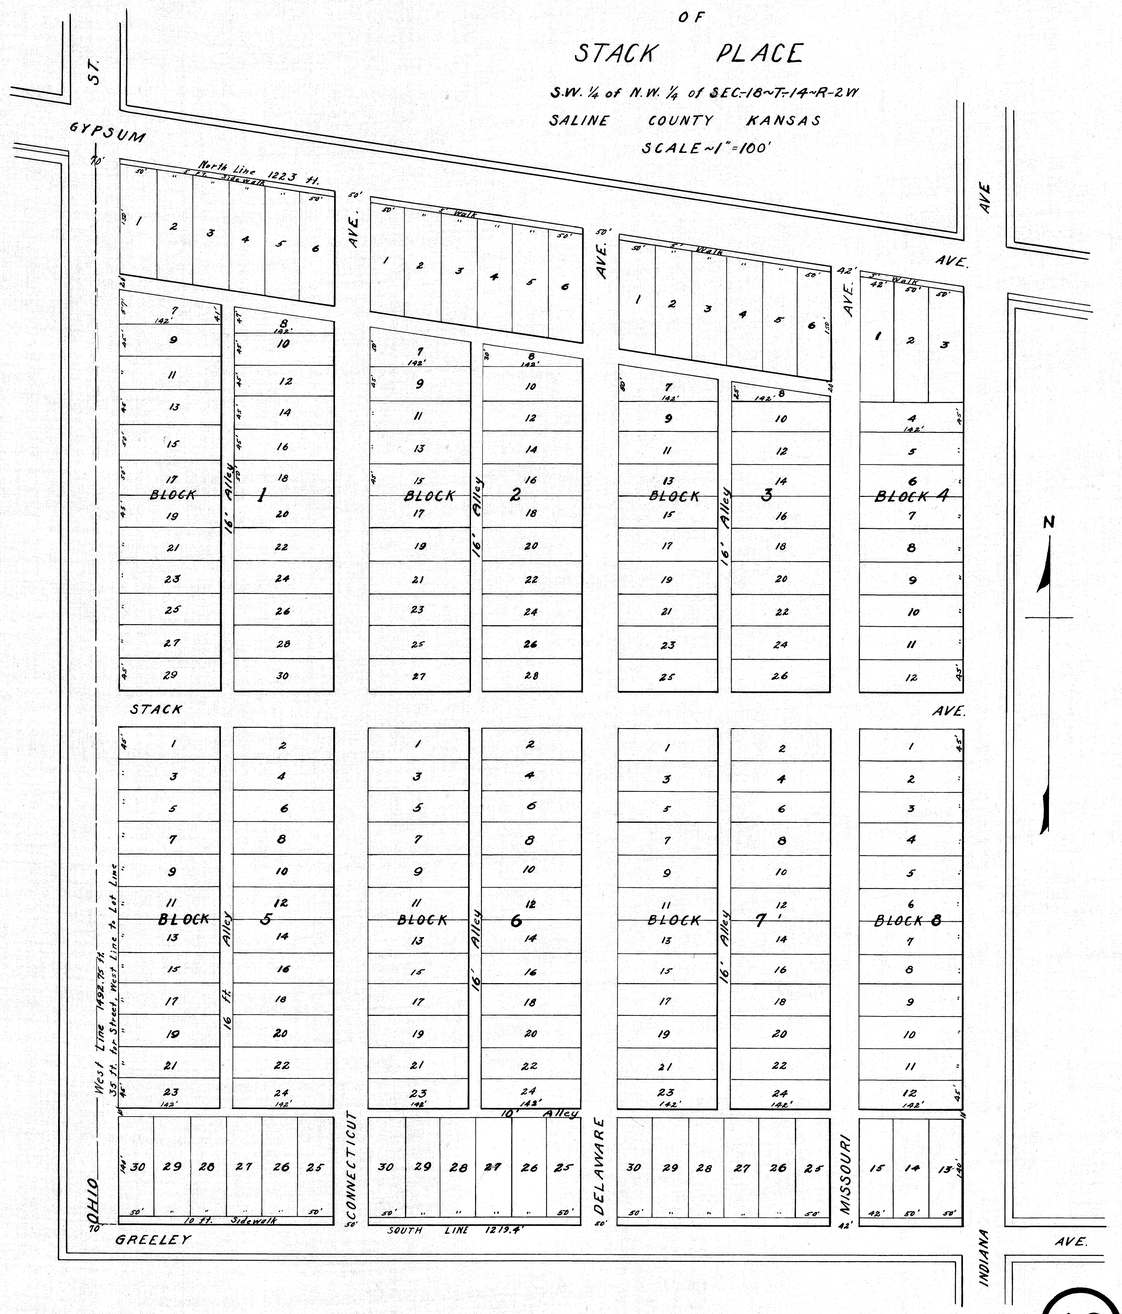
S.W. ¼ of N.W. ¼ of SEC. 18 ~ T. 14 ~ R. 2 W
SALINE COUNTY KANSAS
SCALE ~ 1" = 100'