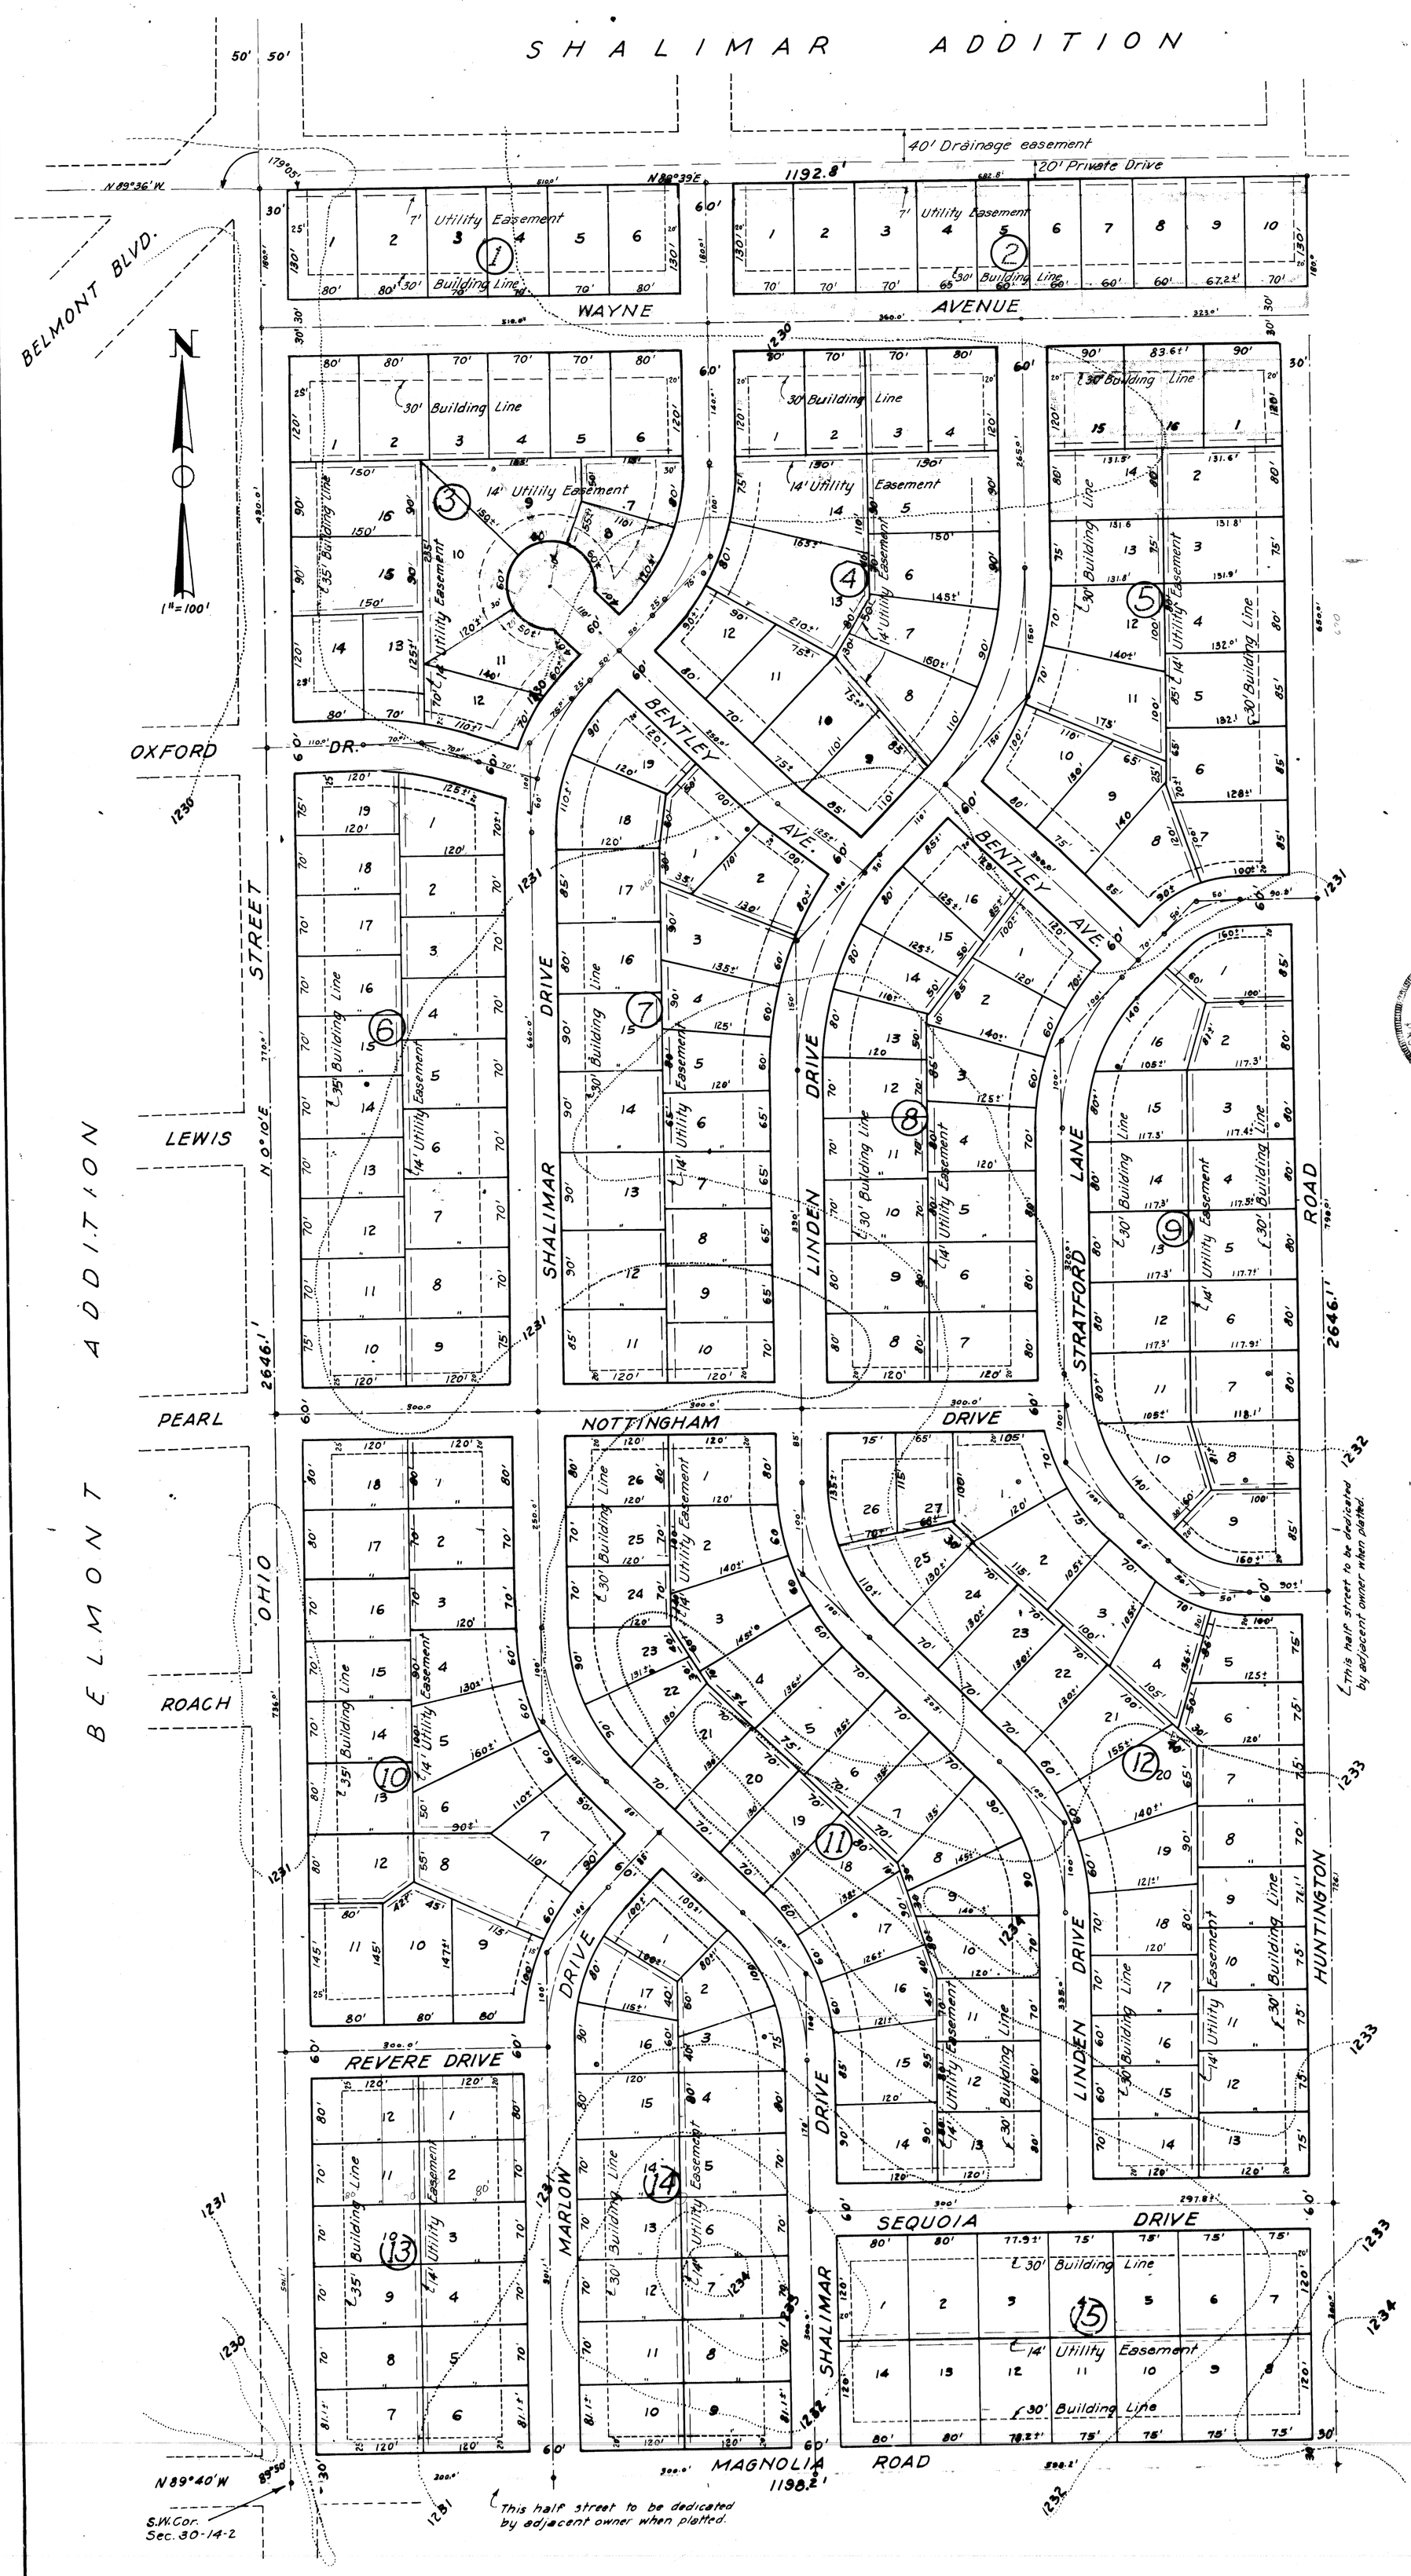

MAYFAIR ADDITION

W½ SW¼ SEC. 30, T14S, R2W

SALINE COUNTY, KANSAS

September 1960

It is hereby certified that the foregoing plat of MAYFAIR ADDITION, Saline County, Kansas is true and correct and that all measurements portrayed thereon are true and correct.

Dated this 1st day of September 1960

Engineer

By order of the Planning and Zoning Commission of the City of Salina, Kansas the foregoing plat of MAYFAIR ADDITION, Saline County, Kansas is hereby approved.

Dated this 13 day of January 1961

Chairman of Commission

Attest: Secretary

By order of the Board of Commissioners of the City of Salina, Kansas the foregoing plat of MAYFAIR ADDITION, Saline County, Kansas is hereby approved.

Dated this 17 day of January 1961

Chairman of Board of Commissioners

Attest: City Clerk

City Attorney

By order of the Saline County Planning and Zoning Board, Saline County, Kansas this plat of MAYFAIR ADDITION is hereby approved.

Dated this ____ day of ____ 19__

Chairman of Board

Attest:

Secretary

By order of the Board of Commissioners of Saline County, Kansas this plat of MAYFAIR ADDITION is hereby approved.

Dated this ____ day of ____ 19__

Chairman of Board of Commissioners

Attest:

County Clerk

County Attorney

EXHIBIT "A"

56