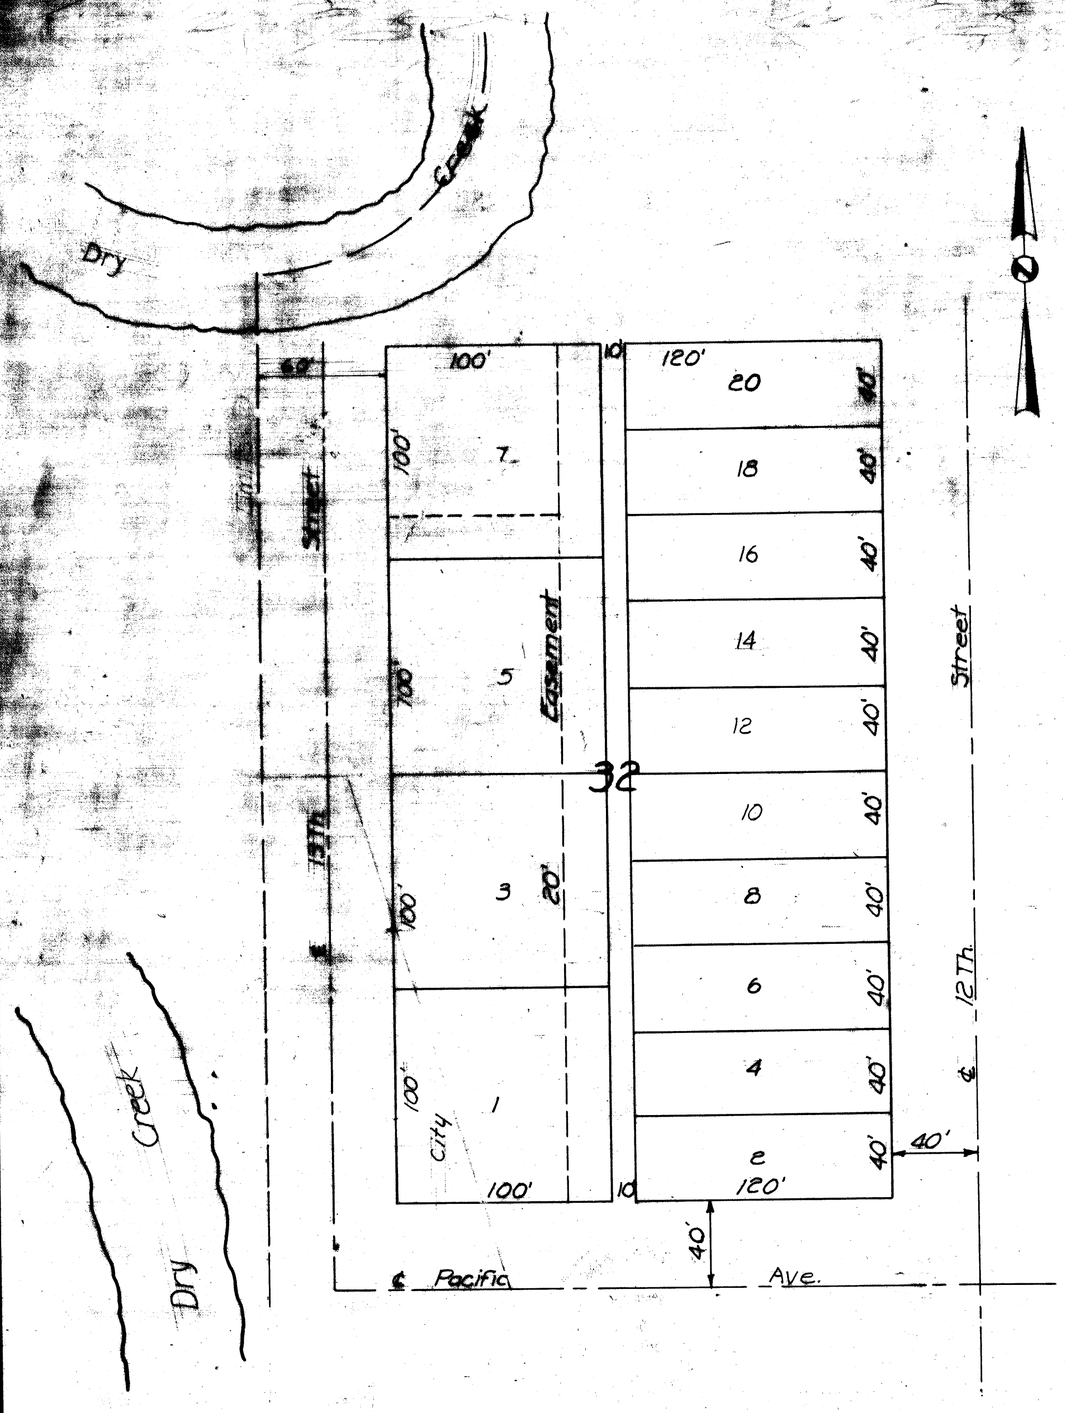

Statement of Ownership:

To whom it may concern: I am the owner of the West half of Block (32) Military Addition to the City of Salina, and the adjacent land on the West side of Block (32) Military Addition to the City of Salina, Kansas.

Dated this 21 day of April 1959

[signature]

It is hereby certified that the foregoing replat of Addition to Block 32, Military Addition, City of Salina, Saline County, Kansas, is true, and correct measurements are portrayed thereon

Dated this 20th day of April 1959

Paul H. [signature]
Engineer

By order of the Planning and Zoning Commission of the City of Salina, Kansas the foregoing replat of Addition to Block 32, Military Addition, City of Salina, Saline County Kansas is hereby approved.

Dated this 5 day of May 1959

James McKim
Chairman of Commission

Attest: [signature]
Secretary

By order of the Board of Commissioners of the City of Salina, Kansas, the foregoing replat of Addition to Block 32, Military Addition, City of Salina, Saline County Kansas is hereby approved.

Dated this 5 day of May 1959

Don C. McCune
Chairman of the Board of Commissioners

Attest: [signature]
City Clerk

Attest: Rudolph Barta
City Attorney

Prepared by Boyer & Sweeney Engrs.

April 20th, 1959 DR 59-7

60