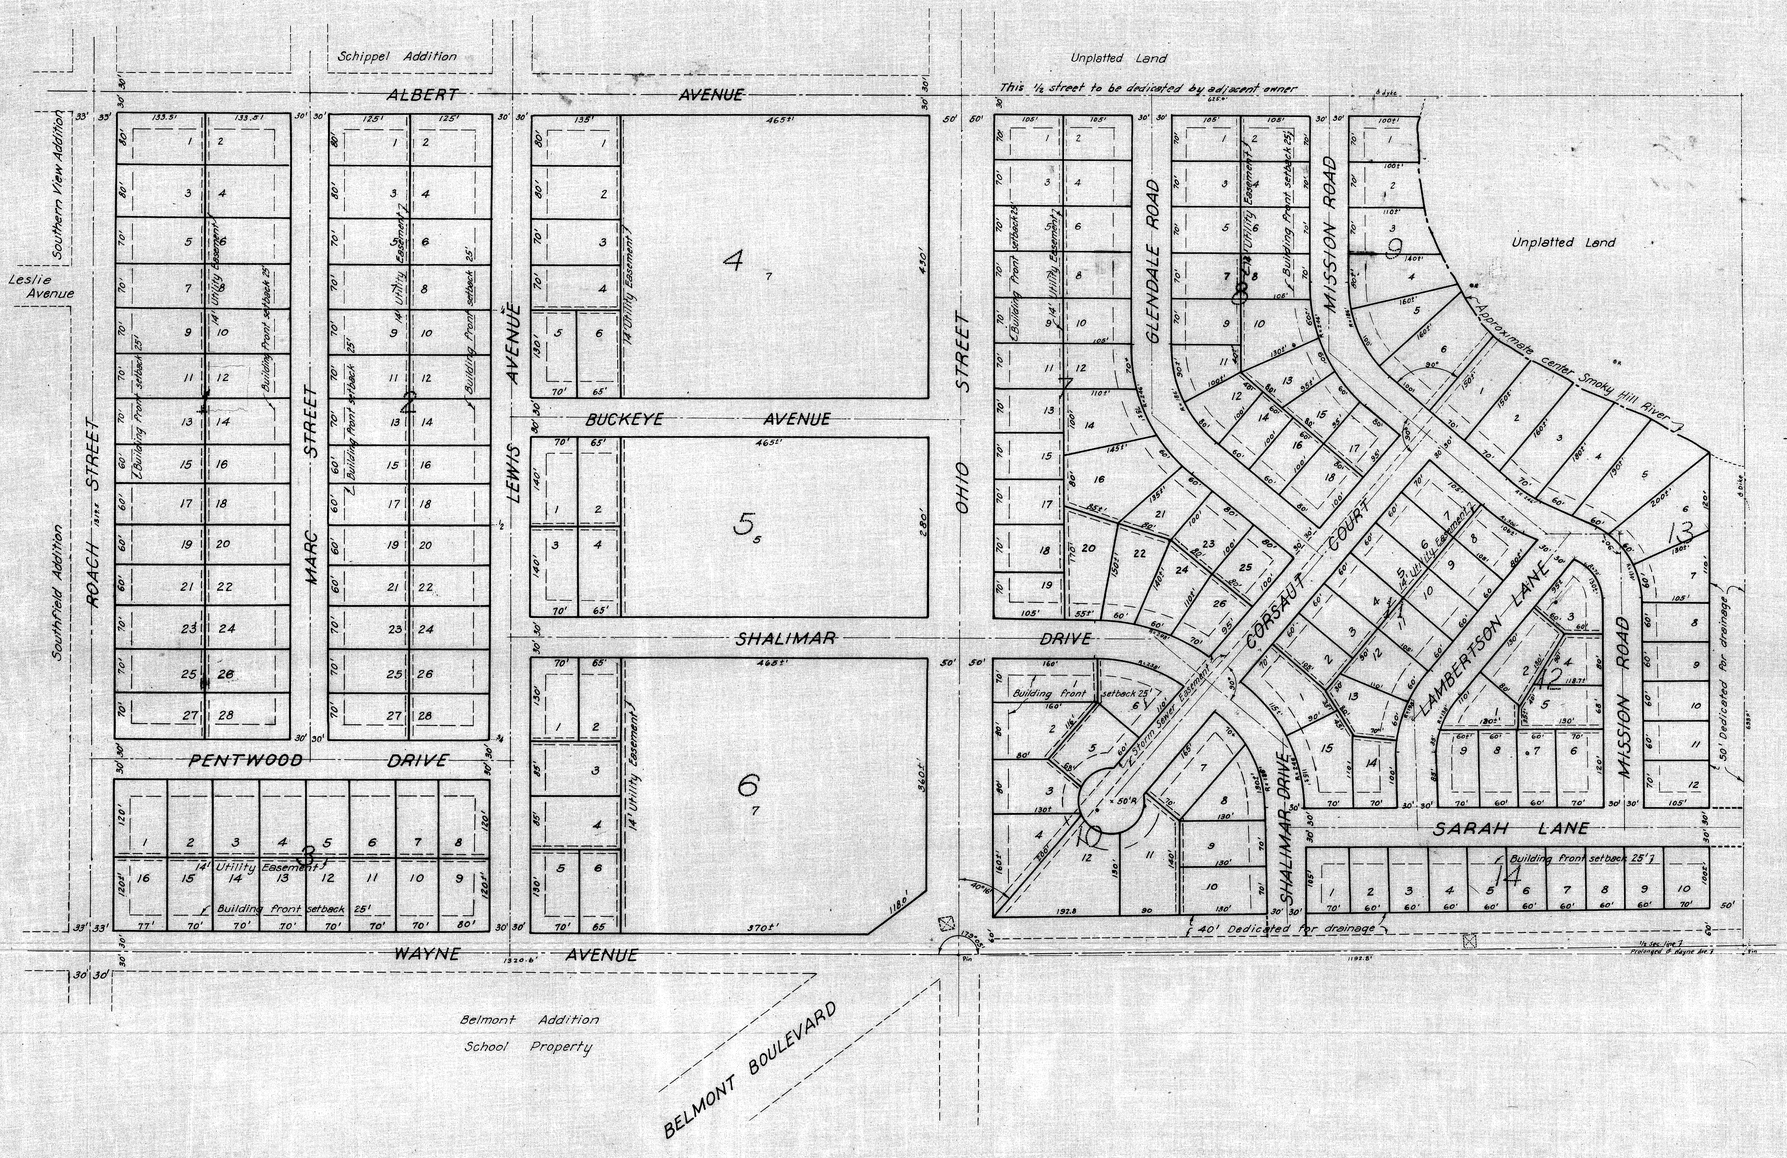

SHALIMAR PLAZA ADDITION

SE ¼ of NE ¼ Sec. 25-14-3 and Part of SW ¼ of NW ¼ Sec. 30-14-2

SALINE COUNTY, KANSAS

It is hereby certified that the foregoing plat of SHALIMAR PLAZA ADDITION, City of Salina, Saline County, Kansas, is true and correct and that all measurements portrayed thereon are true and correct.

Dated this 10th day of December, 1958

Engineer

By order of the Planning and Zoning Commission of the City of Salina, Kansas the foregoing plat of SHALIMAR PLAZA ADDITION, City of Salina, Saline County, Kansas is hereby approved.

Dated this 12 day of Dec. 1958

Chairman of Commission

Attest: Secretary

By order of the Board of Commissioners of the City of Salina, Kansas, the foregoing plat of SHALIMAR PLAZA ADDITION, City of Salina, Saline County, Kansas is hereby approved.

Dated this 15 day of December 1958

Chairman of the Board of Commissioners.

Attest: City Clerk

City Attorney