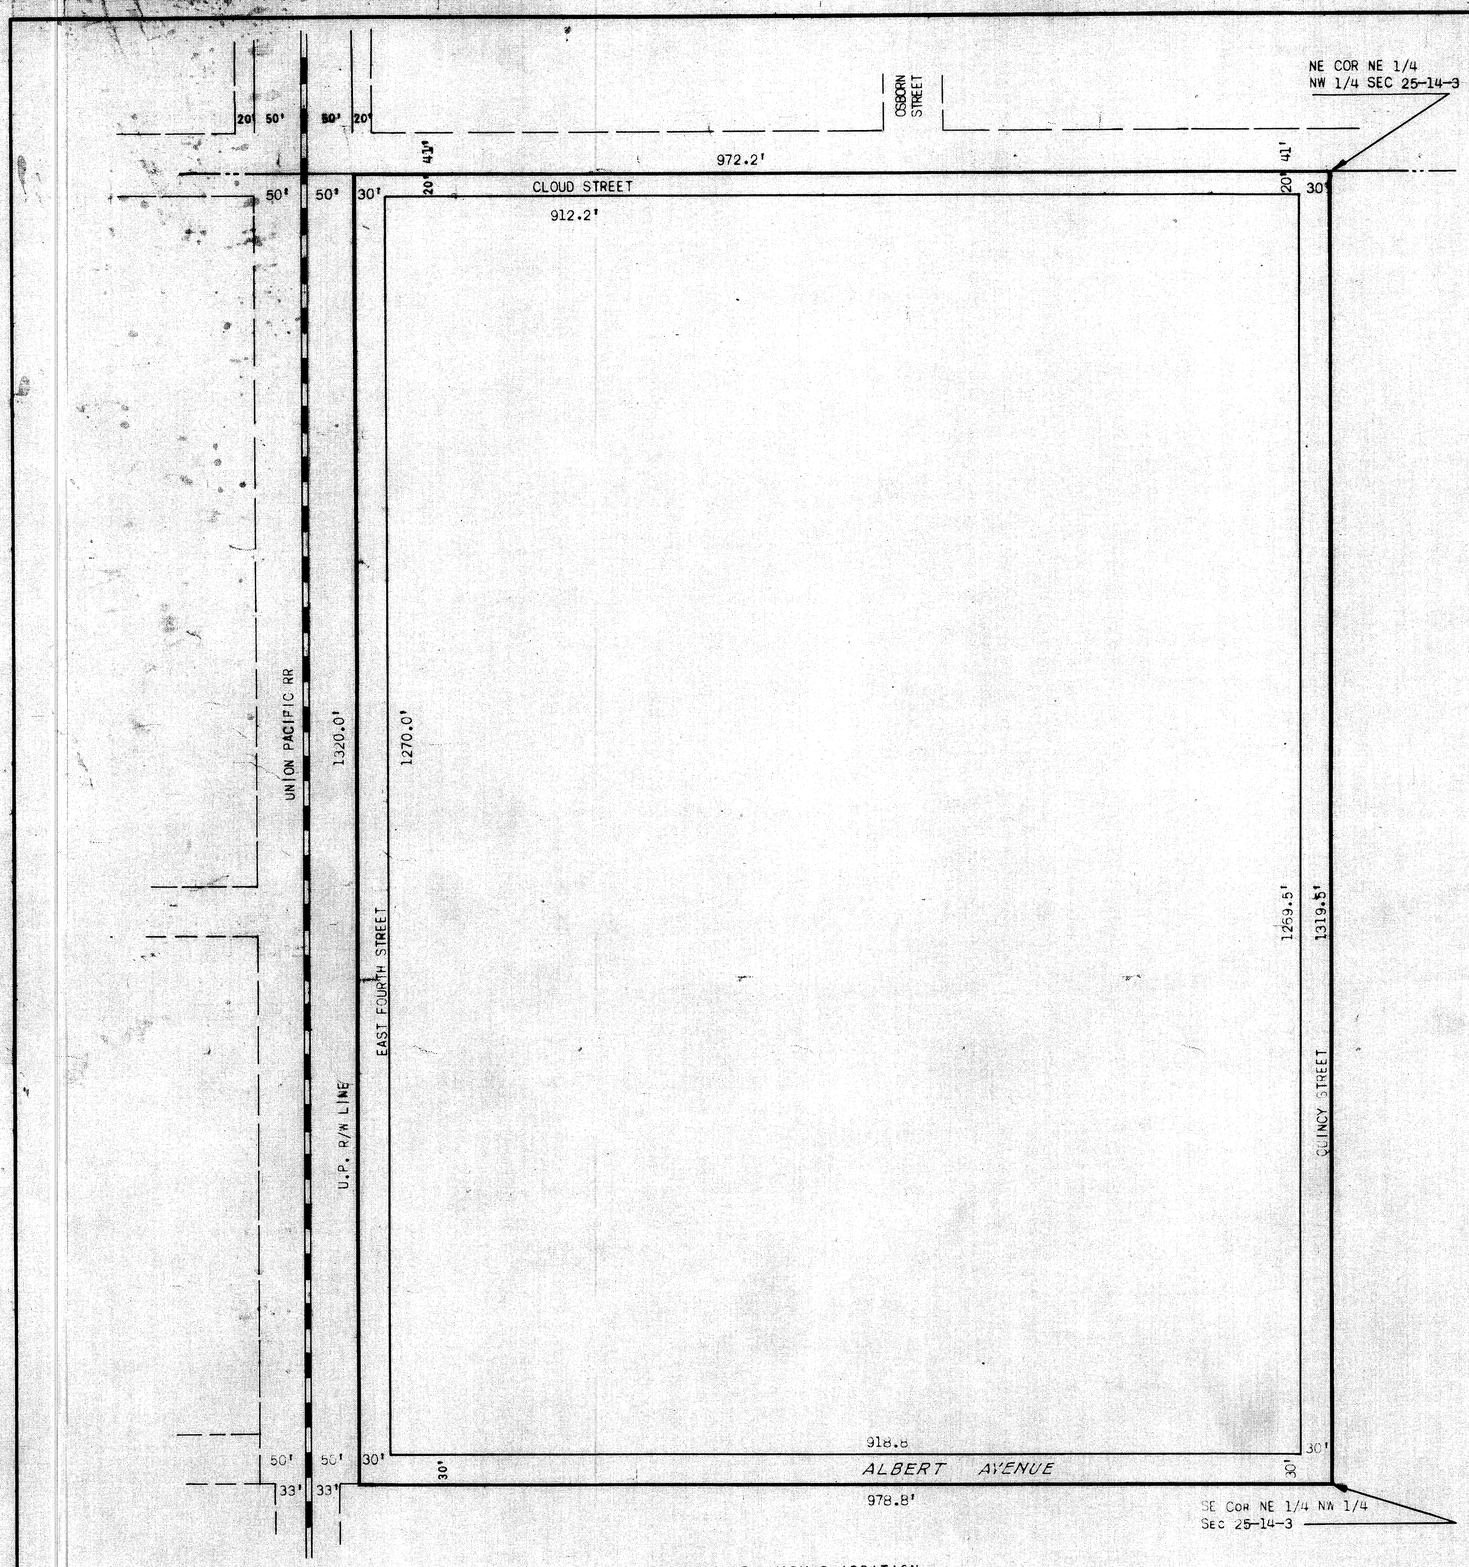

PLAT OF ST. MARY'S ADDITION
AN ADDITION TO THE CITY OF SALINA, KANSAS

DESCRIPTION

All of that part of the NE 1/4 of the NW 1/4 of Section 25, Township 14 south, Range 3 west of the 6th Principal Meridian in Saline County, Kansas, lying east of the right of way of the Union Pacific Railroad. This plat supercedes a plat known as Southland Park and also a plat known as Surveyors Plat 14.

We certify that we surveyed the above described property in December 1954 and that the above description and this plat are true and correct.

WILSON & COMPANY, ENGINEERS
By C. W. Tuppe

We hereby certify that this plat was submitted to and approved by the Board of Commissioners of the City of Salina, Kansas this 24 day of January 1956

Wm. D. Fabe
MAYOR

Attest:
H. E. Peterson
CITY CLERK

We hereby certify that this plat was submitted to and approved by the City Planning Commission of the City of Salina, Kansas this 23 day of January 1956

James McKeen
CHAIRMAN

Attest:
Tom Kellard Jr.
Secretary

Approved:
Rudolph Barta
City Attorney

Filed by Frank A. Thill, Bishop of the Roman Catholic Diocese of Salina, Salina, Kansas.