PLAT OF UPPER MILL HEIGHTS

A subdivision of the NW¼ of the SE¼, Sec.8, T-14S, R-2-W of the Sixth P.M. in Saline County, Kansas.

It is hereby certified that the following plat of UPPER MILL HEIGHTS, a SUBDIVISION, SALINE COUNTY, KANSAS, is true and correct and that the various measurements portrayed thereon are true and correct.

Dated this ____ day of _____, 1950.

WILSON and COMPANY, Engineers

By _____

By order of the Planning and Zoning Commission of the City of Salina, Kansas, the following plat of UPPER MILL HEIGHTS, a SUBDIVISION in Saline County, Kansas, is hereby approved.

Dated this ____ day of _____, 1950.

Chairman of Commission

Attest:

Secretary

By order of the Board of Commissioners of the City of Salina, the following plat of UPPER MILL HEIGHTS, a SUBDIVISION of Saline County, Kansas is hereby approved.

Dated this ____ day of _____, 1950.

Chairman of said Board Commissioners

Attest:

City Clerk

City Attorney

DIMENSION PLAN	SCALE 1" - 50'
UPPER MILL HEIGHTS SALINA · KANSAS FOR SHELDON BROTHERS	DRAWN JUNE 8 '49
HARE & HARE LANDSCAPE ARCHITECTS C CITY PLANNERS KANSAS CITY MISSOURI	SHEET 1

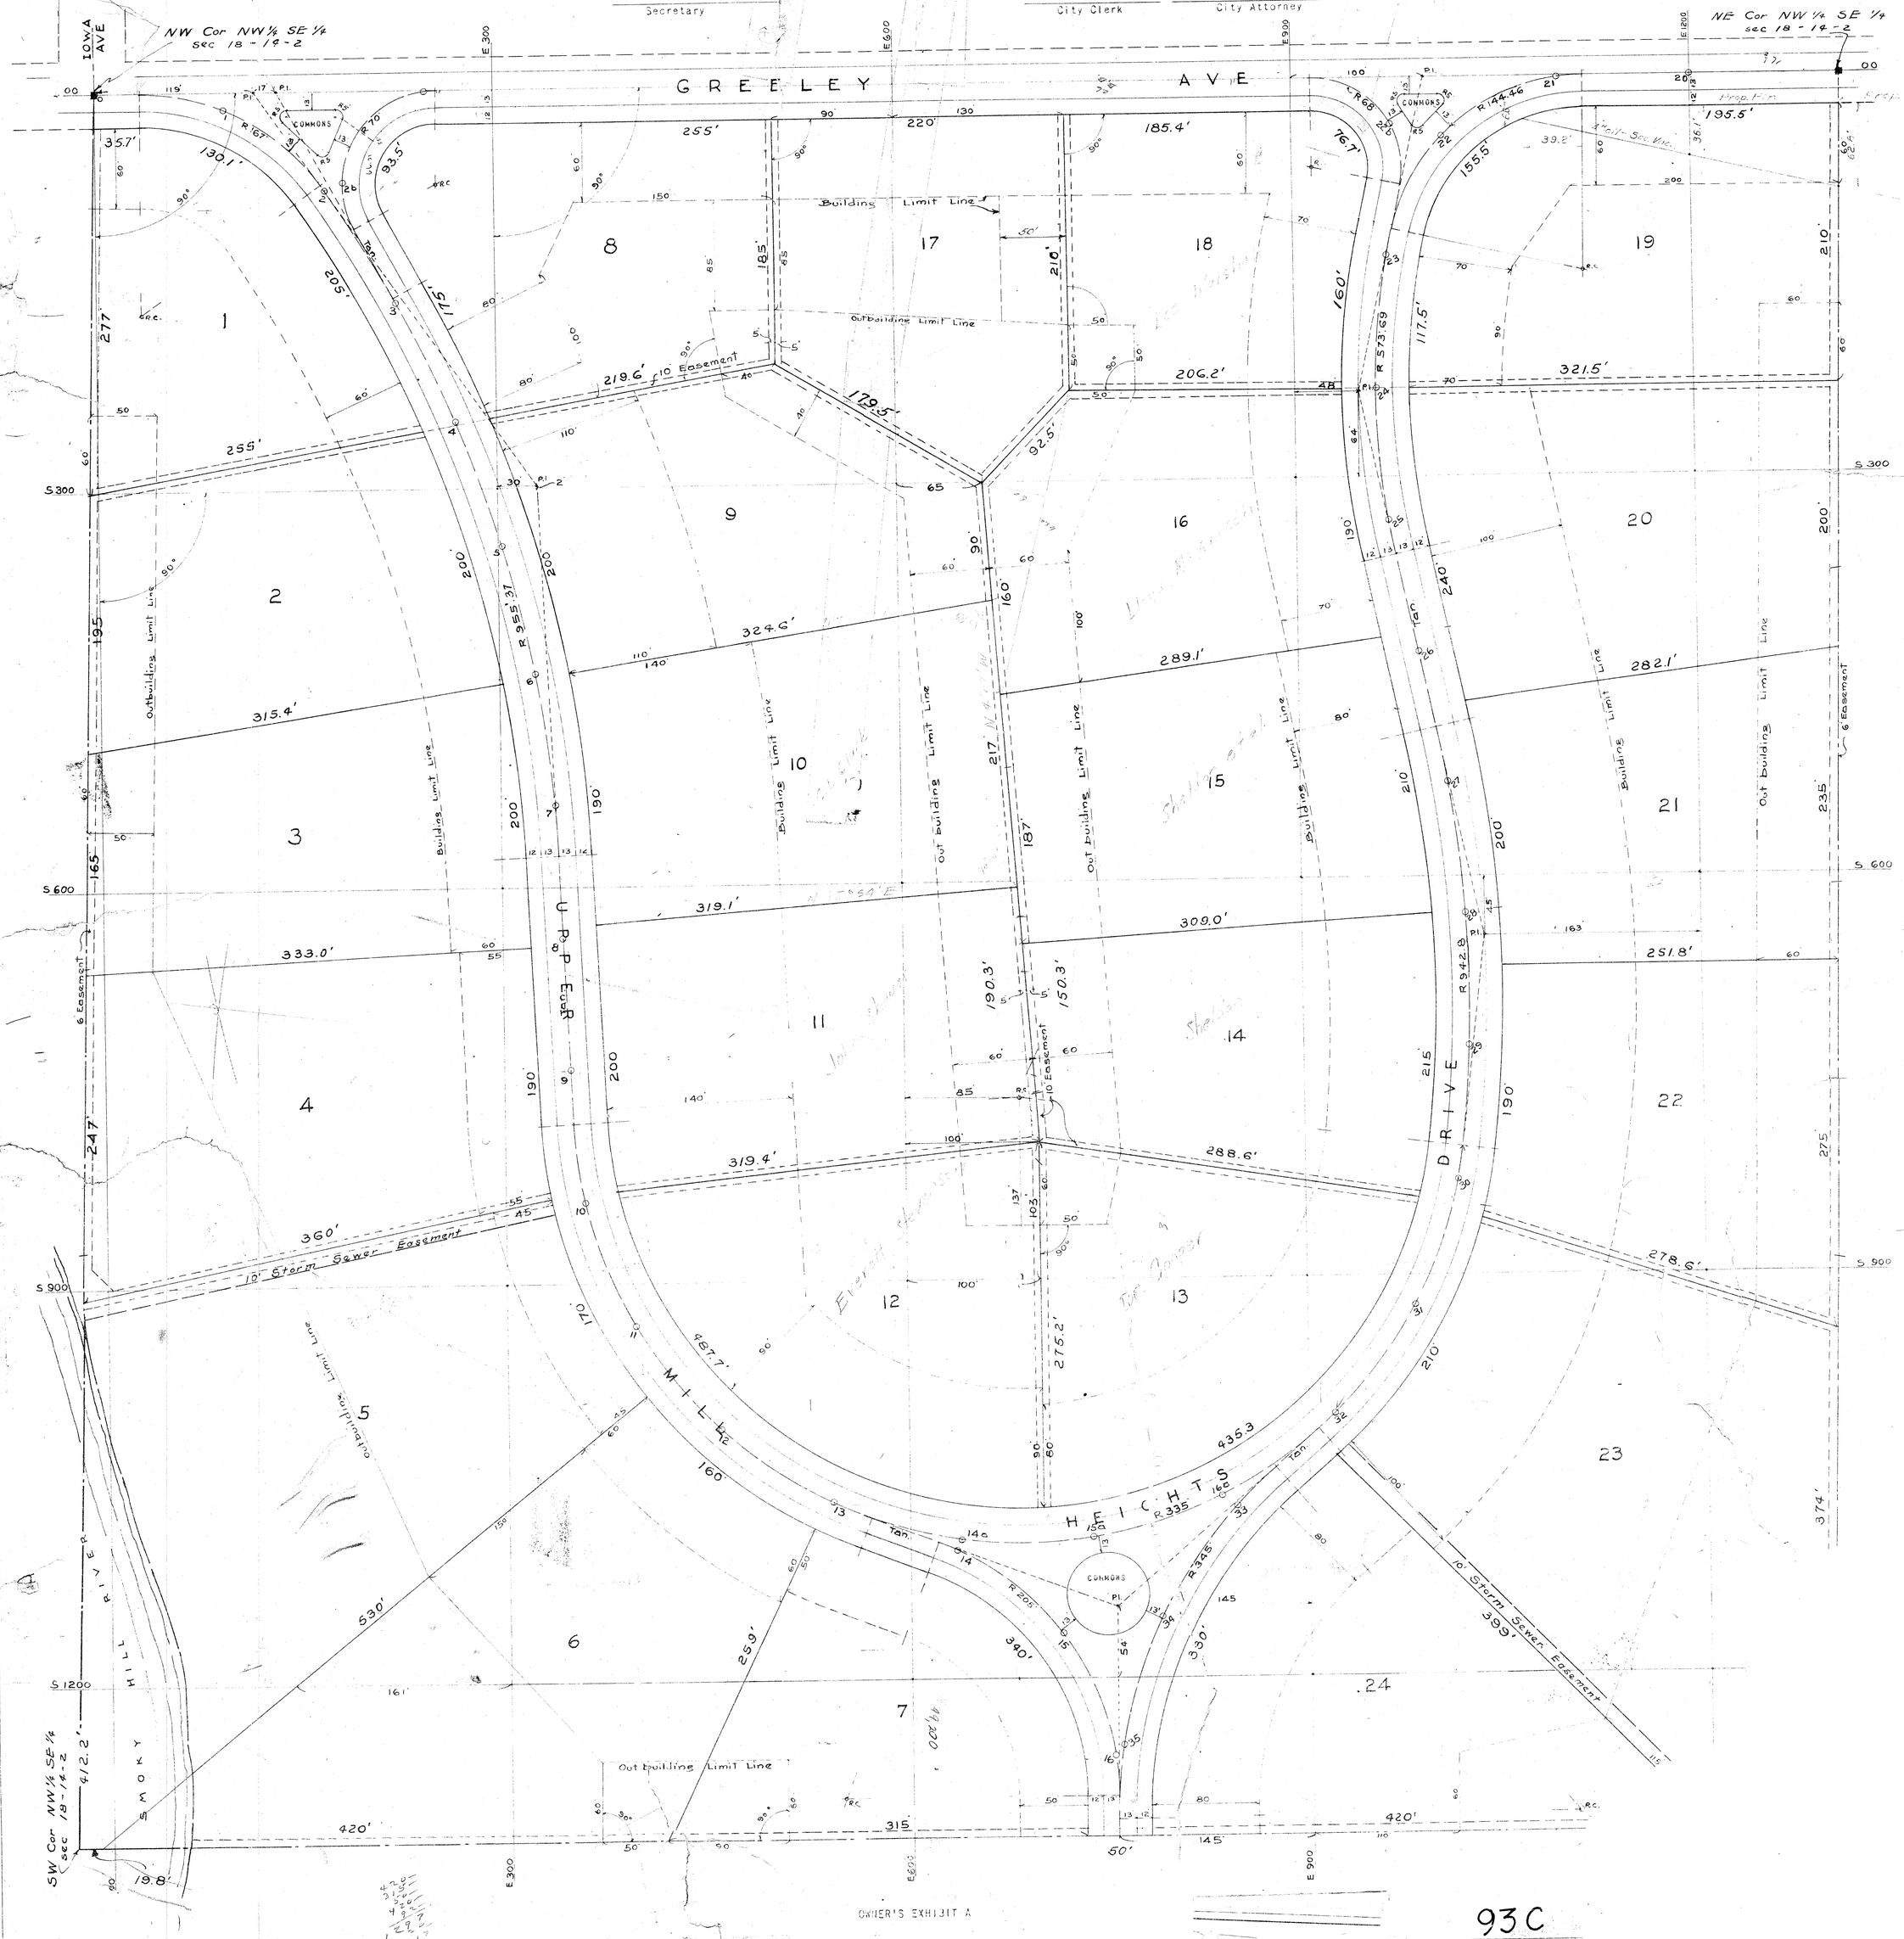

OWNER'S EXHIBIT A

93C