EXHIBIT "A"

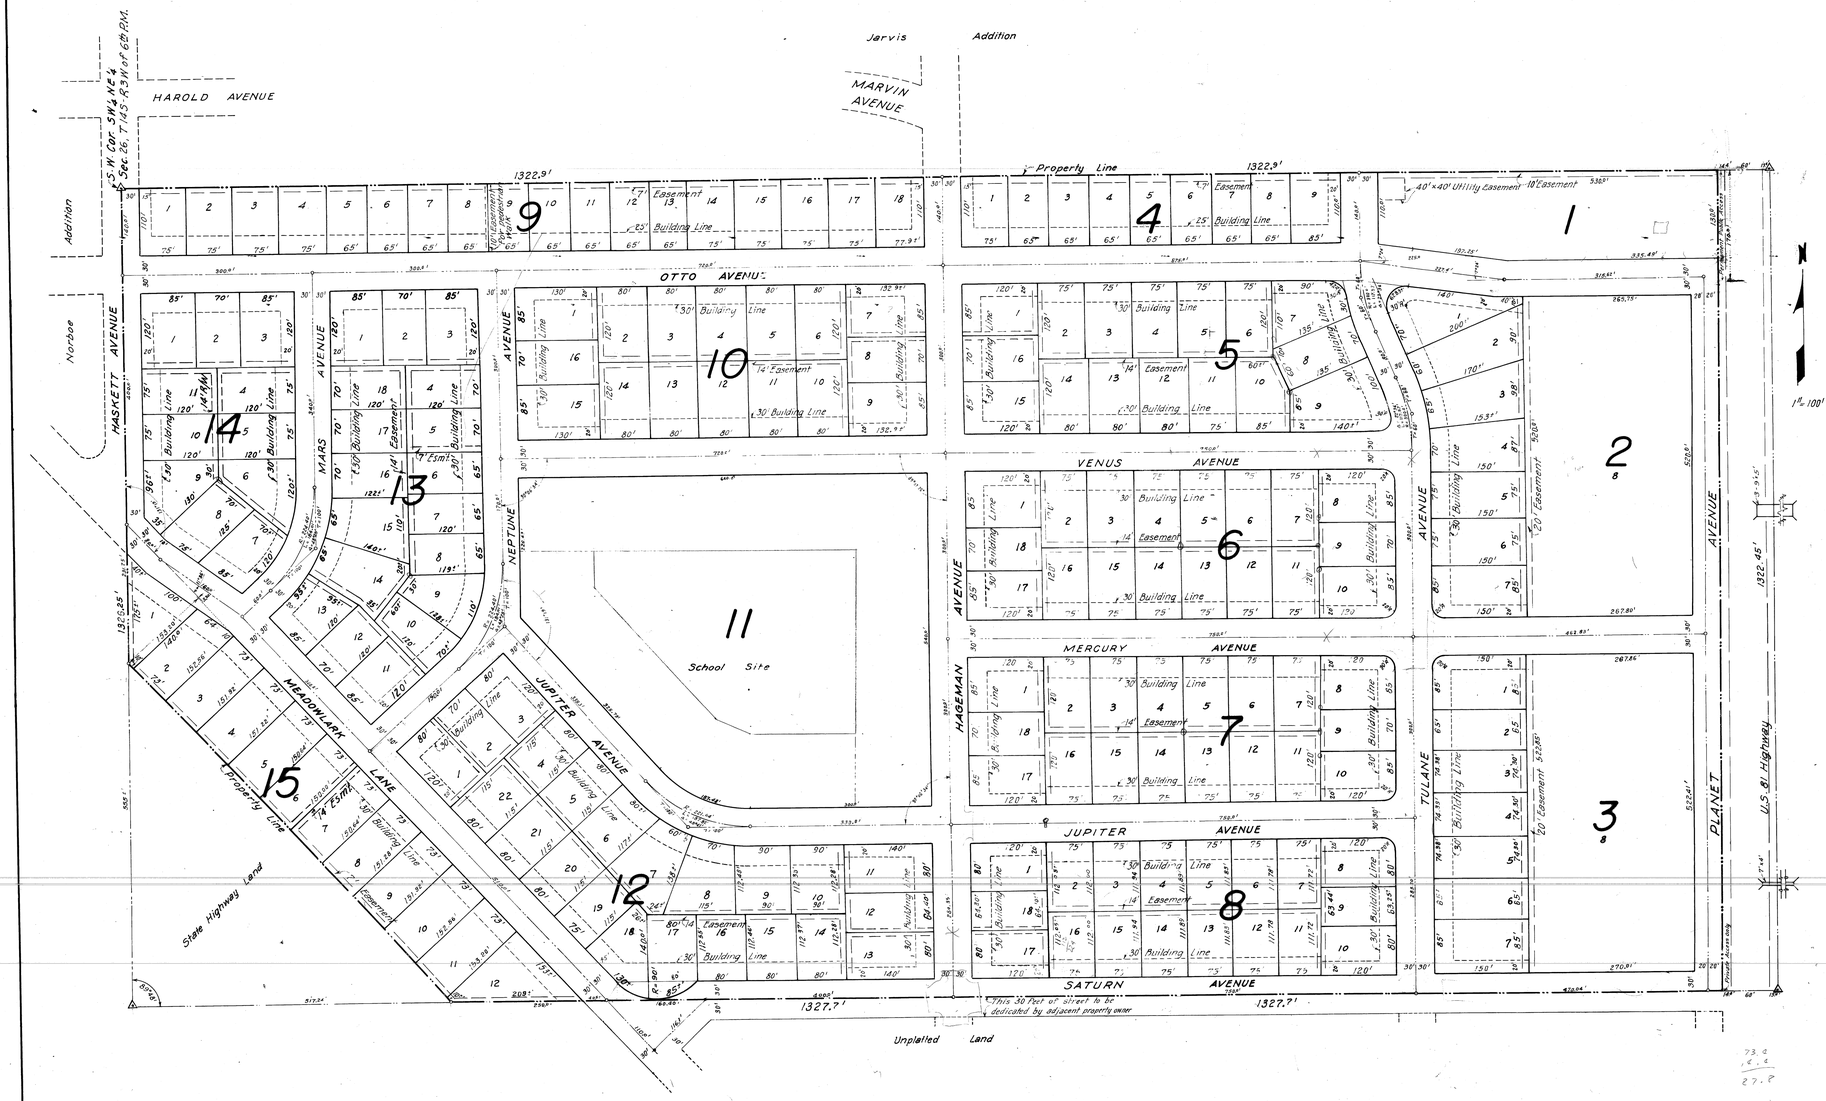

WALLERIUS ADDITION

N½ SE¼ SEC. 26, T14S, R3W OF 6TH P.M.

SALINE COUNTY, KANSAS

January, 1962

It is hereby certified that the foregoing plat of WALLERIUS ADDITION, Saline County, Kansas is true and correct and that all measurements portrayed thereon are true and correct.

Dated this 20th day of January, 1962

Engineer

By order of the Planning and Zoning Commission of the City of Salina, Kansas the foregoing plat of the WALLERIUS ADDITION, Saline County, Kansas is hereby approved.

Attest: Secretary

Dated this 4th day of June 1962

Chairman of Commission

By order of the Board of Commissioners of the City of Salina, Kansas the foregoing plat of the WALLERIUS ADDITION, Saline County, Kansas is hereby approved.

Attest: City Clerk

City Attorney

Dated this 12 day of June 1962

Chairman of Board of Commissioners.

By order of the Saline County Planning and Zoning Board, Saline County, Kansas this plat of the WALLERIUS ADDITION is hereby approved.

Attest: Secretary

Dated this 12 day of June 1962

Chairman of Board

By order of the Board of Commissioners of Saline County, Kansas this plat of the WALLERIUS ADDITION is hereby approved.

Attest: County Clerk

County Attorney

Dated this 12 day of June 1962

Chairman of Board of Commissioners

95

1-A