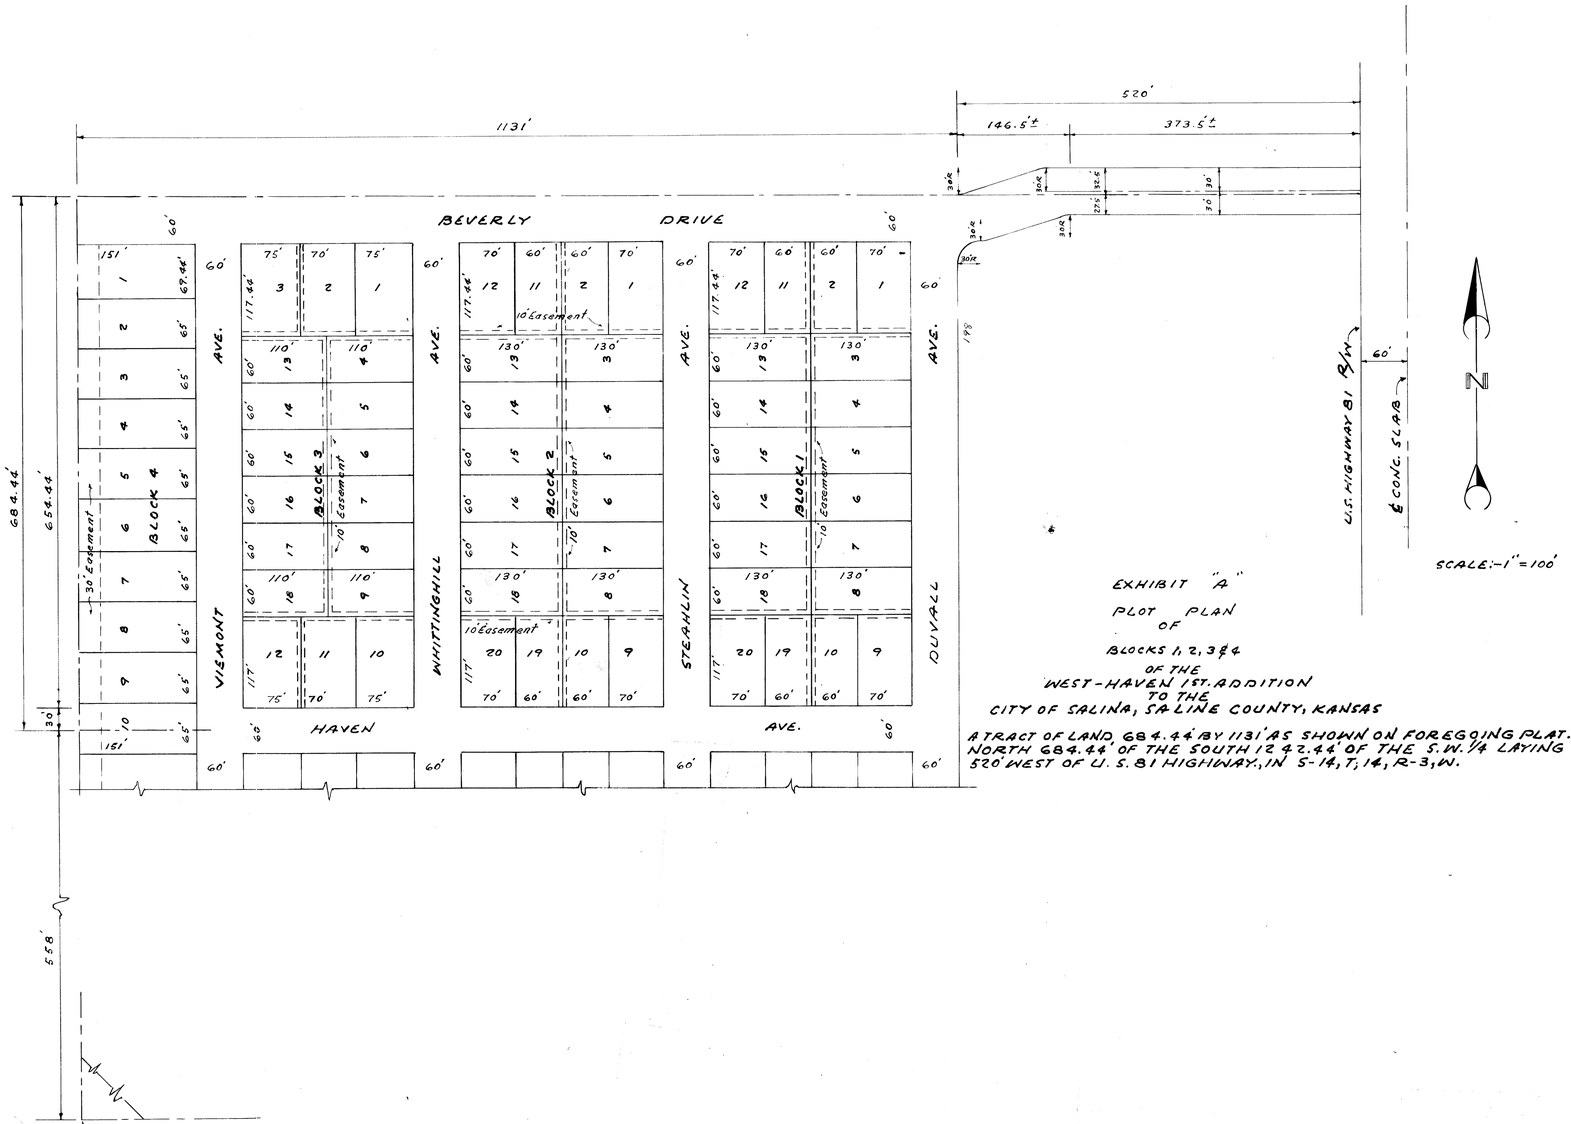

EXHIBIT "A"

PLOT PLAN

OF

BLOCKS 1, 2, 3 & 4

OF THE

WEST-HAVEN 1ST. ADDITION

TO THE

CITY OF SALINA, SALINE COUNTY, KANSAS

A TRACT OF LAND 684.44' BY 1131' AS SHOWN ON FOREGOING PLAT. NORTH 684.44' OF THE SOUTH 1242.44' OF THE S.W. 1/4 LAYING 520' WEST OF U.S. 81 HIGHWAY, IN S-14, T; 14, R-3, W.

I HEREBY CERTIFY THAT THE FOREGOING PLAT OF THE WEST-HAVEN 1ST. ADDITION TO THE CITY OF SALINA, SALINE COUNTY KANSAS WAS SURVEYED UNDER MY DIRECTION AND IS TRUE AND CORRECT TO THE BEST OF MY BELIEF AND KNOWLEDGE

DATED THIS 27 DAY OF Dec. 1954

Robert E. Crawford

ENGINEER

BY ORDER OF THE PLANNING AND ZONING COMMISSION OF THE CITY OF SALINA, KANSAS THE FOREGOING PLAT OF THE WEST-HAVEN 1ST. ADDITION TO THE CITY OF SALINA, KANSAS IS HEREBY APPROVED

DATED THIS 25th DAY OF FEB. 1955

James McKim

CHAIRMAN OF COMMISSION

ATTEST Tom Lillard Jr.

SECRETARY

BY ORDER OF THE BOARD OF COMMISSIONERS OF THE CITY OF SALINA, KANSAS THE FOREGOING PLAT OF THE WEST-HAVEN 1ST. ADDITION TO THE CITY OF SALINA, KANSAS IS HEREBY APPROVED

DATED THIS 1 DAY OF March 1955

Max S. Sabe

CHAIRMAN OF THE BOARD OF COMMISSIONERS

CITY ATTORNEY

ATTEST H. G. Nelson

CITY CLERK

DRAWN DEC. 23, 1954 BY C.B. KASTNER

96