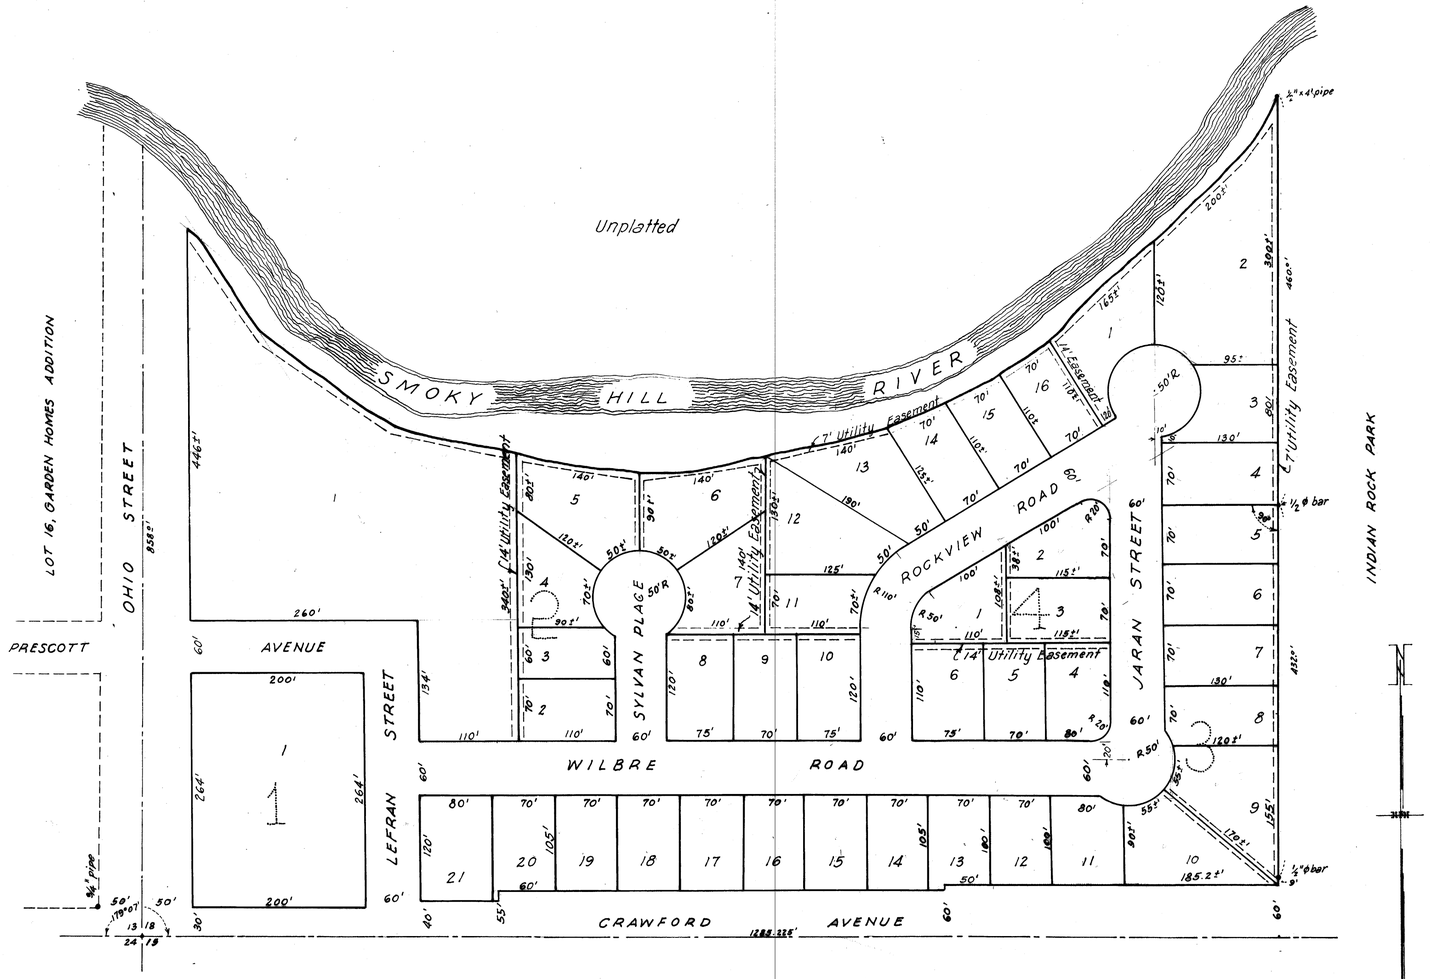

Exhibit "A"

WILBRE ADDITION
TO THE
CITY OF SALINA
SALINE COUNTY KANSAS
The part of SW¼ of SW¼ of
Sec. 18-14-2 lying south of
Smoky Hill River

WILBRE ADDITION

It is hereby certified that the foregoing plat of WILBRE ADDITION, City of Salina, Saline County, Kansas, is true and correct, and that all measurements portrayed thereon are true and correct.

Dated this 14th day of April 1959

H. L. Harper
Engineer

By order of the Planning and Zoning Commission of the City of Salina, Kansas the foregoing plat of WILBRE ADDITION, City of Salina, Saline County, Kansas is hereby approved.

Dated this 1st day of May, 1959

James McKun
Chairman of Commission

Attest: J. P. Bengtson
Secretary

By order of the Board of Commissioners of the City of Salina, Kansas, the foregoing plat of WILBRE ADDITION, City of Salina, Saline County, Kansas is hereby approved.

Dated this 5th day of May, 1959

Don C. McCune
Chairman of the Board
of Commissioners.

Attest: H. E. Peterson
City Clerk

Rudolph Basta
City Attorney

97