EXHIBIT "A"

PLOT PLAN OF BLOCKS 1, 2, 3, 4, 5 & 6 OF WORSLEY ADDITION TO THE CITY OF SALINA, SALINE COUNTY KANSAS. PART OF THE NORTHEAST 1/4 OF SECTION 26, TOWNSHIP 14 SOUTH, RANGE 3 WEST OF THE 6TH. P.M.

= = = = = ALL EASEMENTS 14' WIDE "UTILITY."

≡≡≡≡≡ ALL DRAINAGE EASEMENTS MAY BE RELOCATED PENDING LOT REALIGNMENT.

N

SCALE 1" = 100'

	D.T.	D.c.	T.	R.
CURVE #1	47°25'	33°	78.06'	176.05'
CURVE #2	47°25'	33°	78.06'	176.05'
CURVE #3	40°35'	17°	117.02'	302.94'
CURVE #4	47°25'	12°	214.46'	478.34'
CURVE #5	40°35'	15°	141.51'	383.06'
CURVE #6	40°35'	27°	78.64'	214.18'
CURVE #7	40°48'30"	4°	532.51'	1432.67'
CURVE #8				70.0'

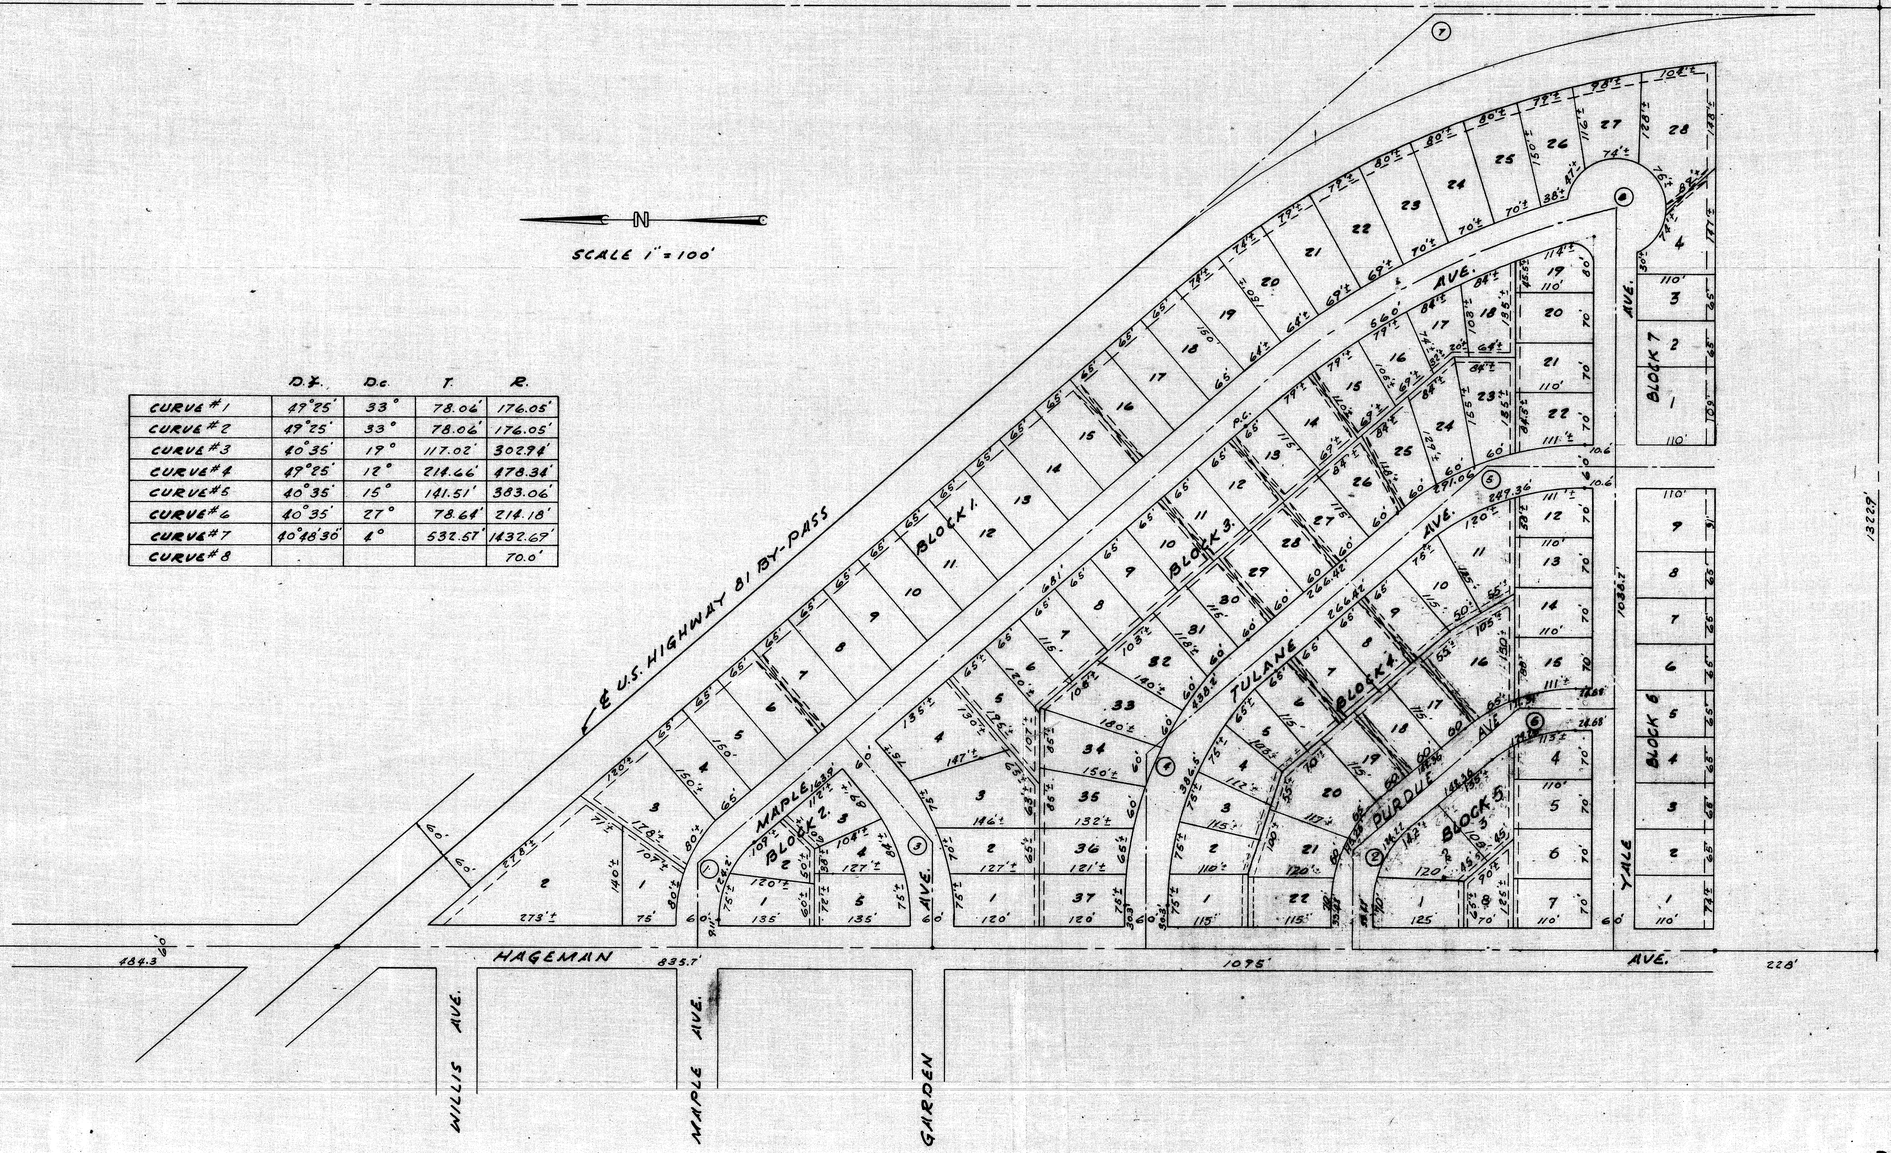

I HEREBY CERTIFY THAT THE FOREGOING PLAT OF THE WORSLEY ADDITION TO THE CITY OF SALINA, SALINE COUNTY KANSAS WAS SURVEYED UNDER MY DIRECTION AND IS TRUE AND CORRECT TO THE BEST OF MY BELIEF AND KNOWLEDGE

DATED THIS 16 DAY OF Dec 1958

D.W. Beasley
SURVEYED BY

BY ORDER OF THE PLANNING AND ZONING COMMISSION OF THE CITY OF SALINA, KANSAS THE FOREGOING PLAT OF THE WORSLEY ADDITION TO THE CITY OF SALINA, KANSAS IS HEREBY APPROVED

DATED THIS 19th DAY OF JAN. 1959

James M. McKim
CHAIRMAN OF COMMISSION

ATTEST J.O. Bengtson
SECRETARY

BY ORDER OF THE BOARD OF COMMISSIONERS OF THE CITY OF SALINA, KANSAS THE FOREGOING PLAT OF THE WORSLEY ADDITION TO THE CITY OF SALINA, KANSAS IS HEREBY APPROVED

DATED THIS 20 DAY OF January 1959

A. Saeger
CHAIRMAN OF THE BOARD OF COMMISSIONERS

Rudolph Barta
CITY ATTORNEY

ATTEST H.E. Peterson
CITY CLERK

101

DRAWN DECEMBER 11, 1958 BY C.B. KASTNER