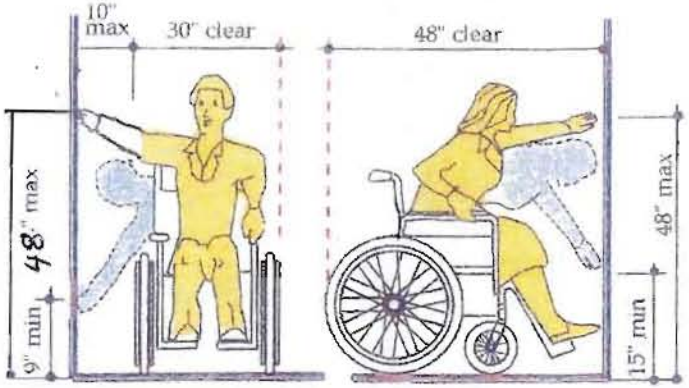

SIDE REACH FRONT REACH

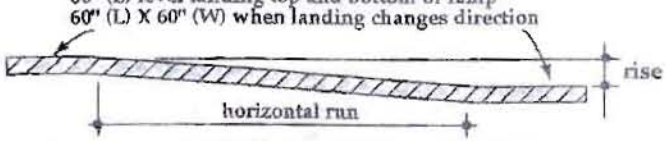

A slope > 1:20 is considered a RAMP

Slope	max rise	max run
1:12 to < 1:16	30"	30'- 0"
1:16 to < 1:20	30"	40'- 0"

Max. slope of ramp in *new construction* is 1:12
Max. accessible route cross slope is 1:50
Max slope of curb ramp flare is 1:10

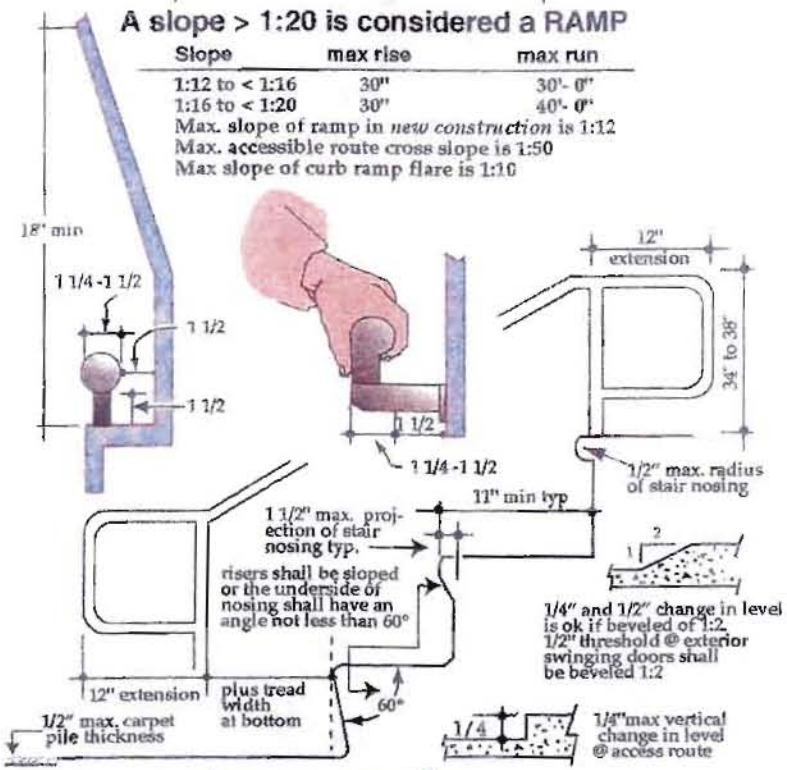

Access paths.

ramps, walkways, stairs and handrails

Surface at accessible route shall be stable firm & slip resistant.

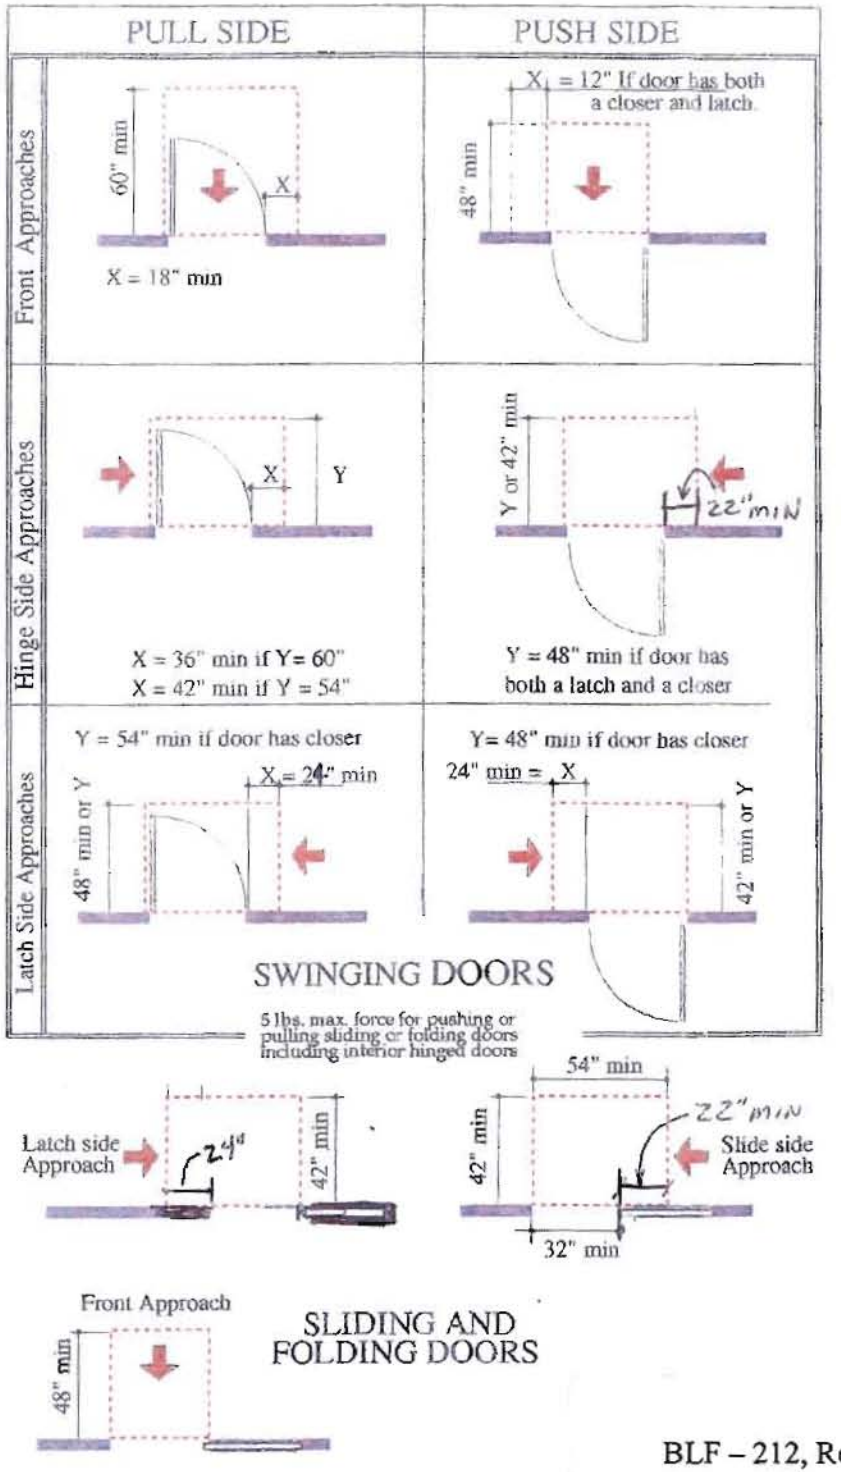

BLF – 212, Rev. 4-2012
Handout

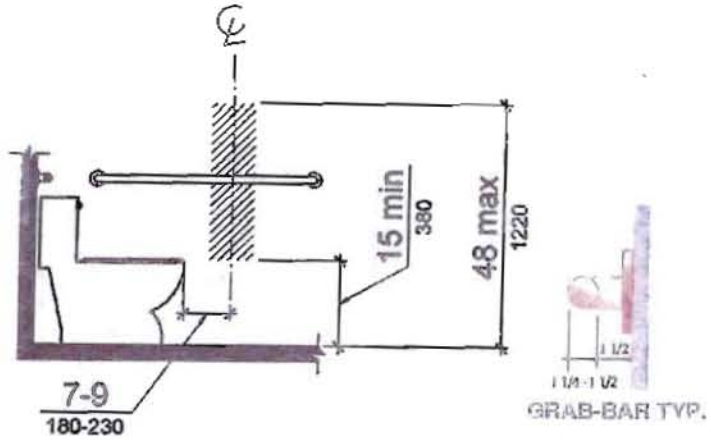

Figure 604.7
Dispenser Outlet Location

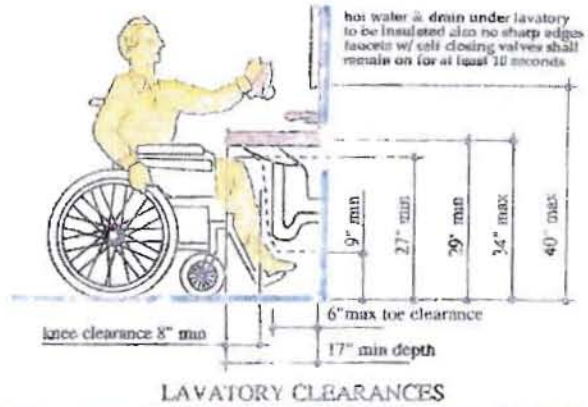

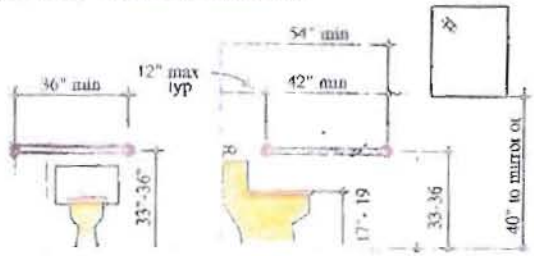

GRAB-BARS AT WATER CLOSETS
(TANK-TYPE) FLOOR MOUNTED

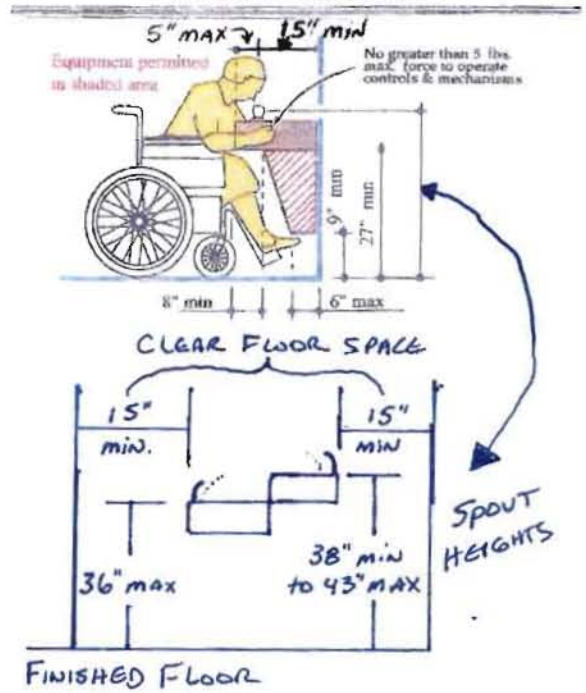

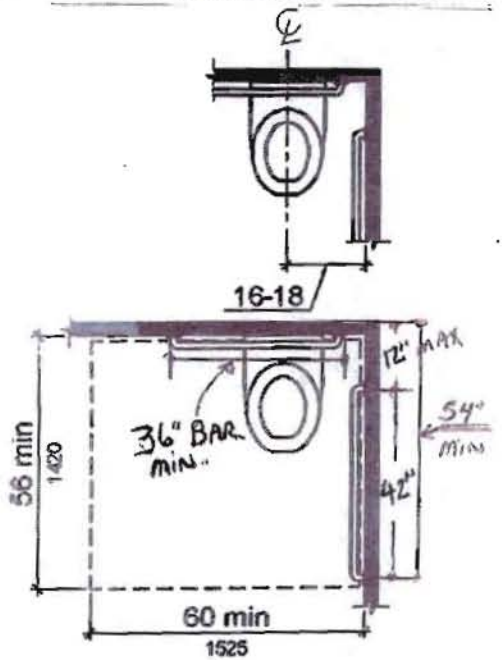

Figure 604.3.1
Size of Clearance at Water Closets

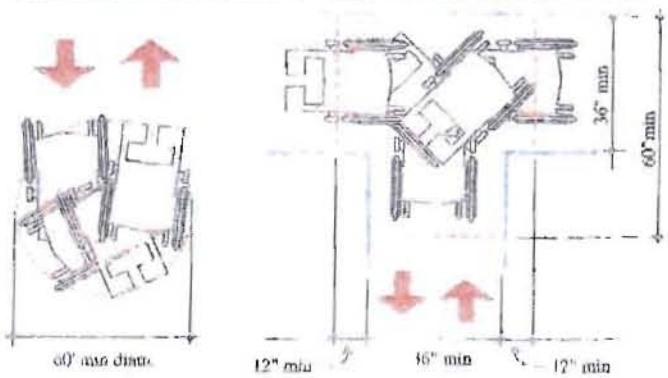

WHEELCHAIR TURNING SPACE

604.3.2 Overlap. The required clearance around the water closet shall be permitted to overlap the water closet, associated grab bars, dispensers, sanitary napkin disposal units, coat hooks, shelves, *accessible* routes, clear floor *space* and clearances required at other fixtures, and the turning *space*. No other fixtures or obstructions shall be located within the required water closet clearance.

DRINKING FOUNTAINS

2 SPOUT HEIGHTS REQ.
IF DRINKING FOUNTAINS ARE PROVIDED