COMMUNITY IMPROVEMENT DISTRICT – ALLEY ENTERTAINMENT CENTER: CITY OF SALINA

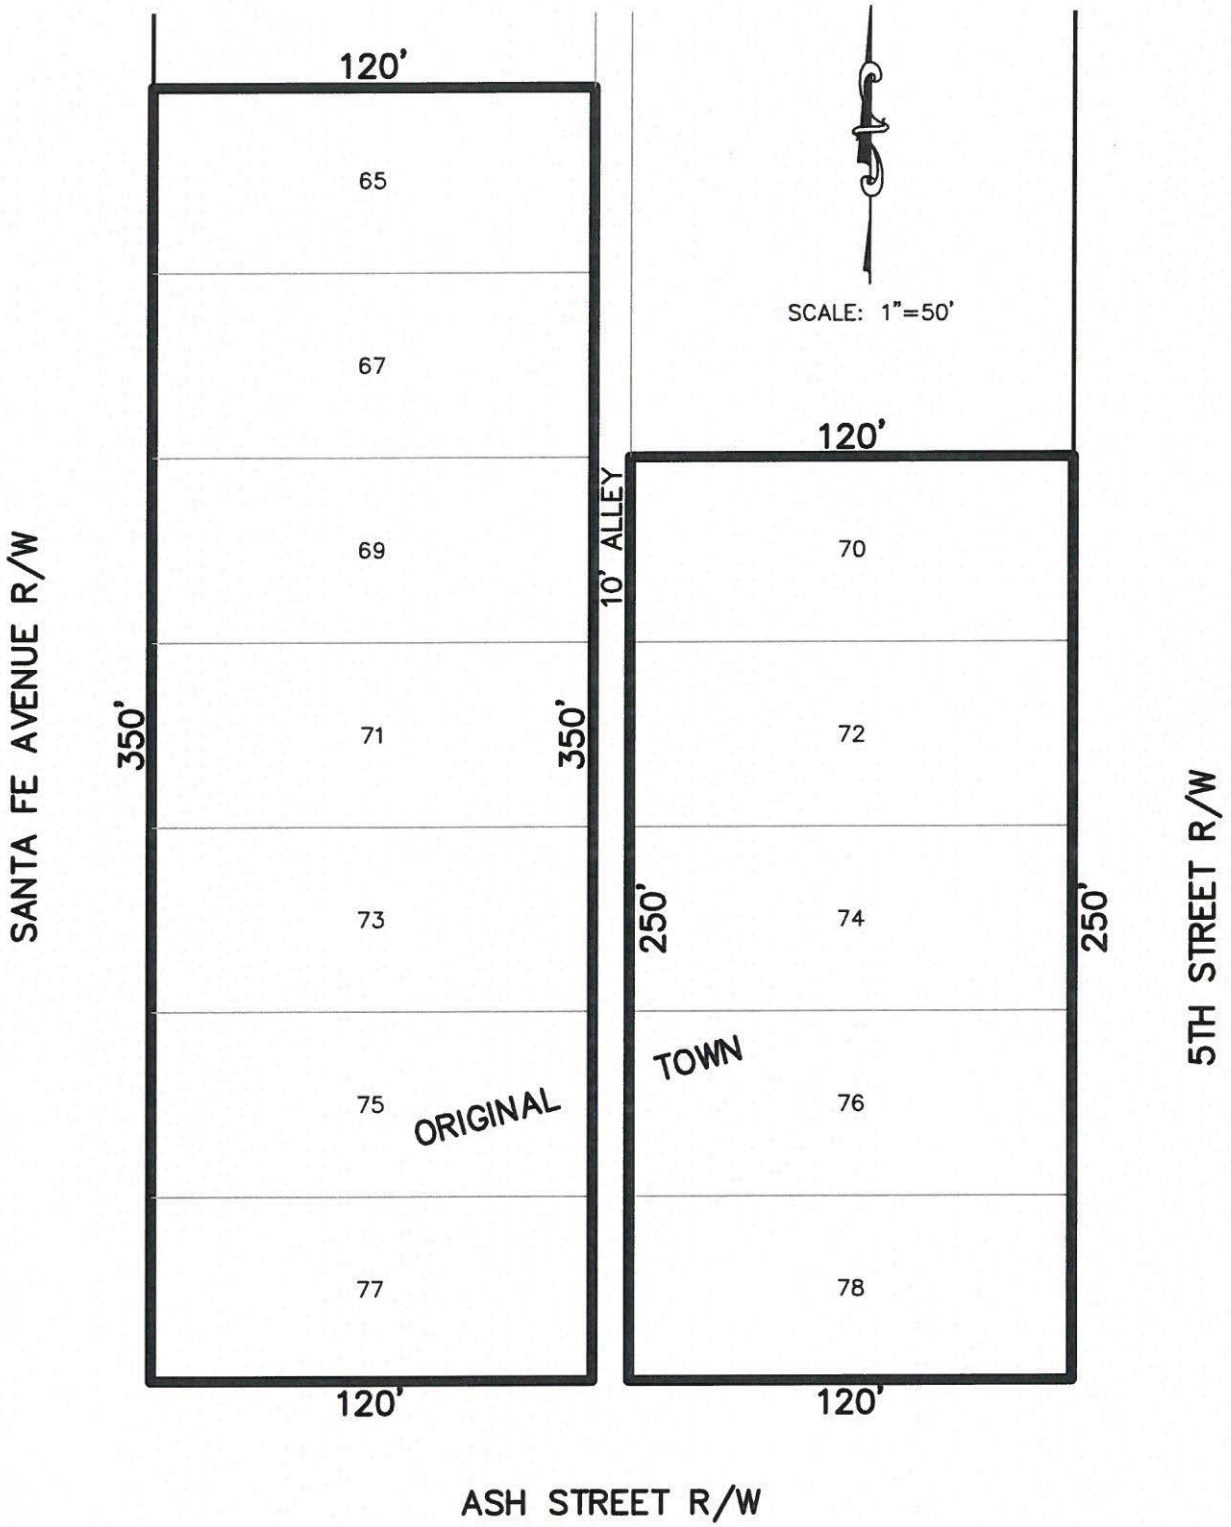

742 DUVALL AVENUE
SALINA, KANSAS 67401
PH. (785) 823-3400 | FAX (785) 823-3411
sa@kveng.com | www.kveng.com

KAW VALLEY ENGINEERING

E15S1183 AUG. 19, 2016
1183EXB–CID ALLEY LRR

COMMUNITY IMPROVEMENT DISTRICT – ALLEY ENTERTAINMENT CENTER:

COMMUNITY IMPROVEMENT DISTRICT – ALLEY ENTERTAINMENT CENTER:

ALL OF LOTS 65, 67, 69, 71, 73, 75 AND 77 ON SANTA FE, AND
ALL OF LOTS 70, 72, 74, 76, AND 78 ON 5TH STREET,
ALL IN ORIGINAL TOWN (NOW CITY) OF SALINA, SALINE COUNTY, KANSAS

WILLIAM C. DELKER
LICENSED
8/19/2016
LS-1201
William C. Delker
KANSAS
LAND SURVEYOR

742 DUVALL AVENUE
SALINA, KANSAS 67401
PH. (785) 823-3400 | FAX (785) 823-3411
sa@kveng.com | www.kveng.com
KAW VALLEY ENGINEERING

E15S1183 AUG. 19, 2016
1183EXB-CID ALLEY LRR